AN INTERIOR REMODEL FOR:

FORT BRAGG TOWN HALL

363 NORTH MAIN STREET
FORT BRAGG, California, 95437

SYMBOLS

- DETAIL NUMBER / SHEET NUMBER
- NOTE NUMBER
- SECTION NUMBER / SHEET NUMBER
- ROOM NUMBER
- DOOR NUMBER
- WINDOW / SLIDING GLASS DOOR / SKYLIGHT / MIRROR
- CONCRETE
- INSULATION
- FINISH LUMBER
- EARTH
- ELEVATION NUMBER / SHEET NUMBER
- REFERENCE POINT
- LUMBER THRU MEMBER
- LUMBER BLOCKING
- PLUMBING FIXTURES
- APPLIANCES
- 2X12 WALLS
- 2X6 WALLS
- 2X4 WALLS
- PARTIAL HEIGHT STUDWALLS

VICINITY MAP

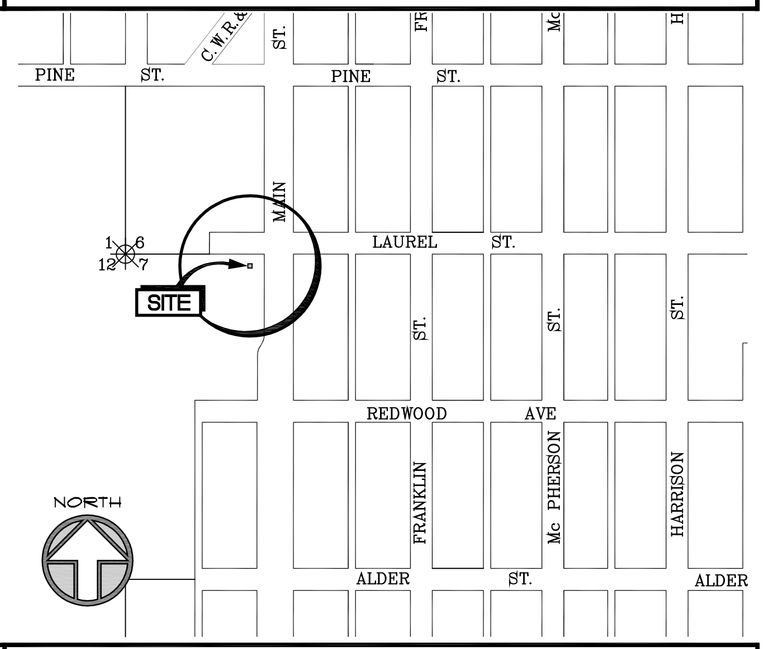

ABBREVIATIONS

A.B.	ANCHOR BOLT	JT.	JOINT
A.C.	ASPHALTIC CONC.	L. OR LAV.	LAVATORY
BLK.	BLOCK	LAM. PLAS.	LAMINATED PLASTIC
BM.	BEAM	MET.	METAL
BN.	BOUNDRY NAILING	MIN.	MINIMUM
CAB.	CABINET	M.T.	METAL THRESHOLD
C.J.	CONTROL JOINT	MTD.	MOUNTED
C L	CENTER LINE	N.I.C.	NOT IN CONTRACT
CLR.	CLEAR	N.T.S.	NOT TO SCALE
COL.	COLUMN	O/	OVER
CONC.	CONCRETE	O.C.	ON CENTER
CONT.	CONTINUOUS	PEN	PLYWOOD EDGE NAILING
DET.	DETAIL	P L	PLATE
D.F.	DOUGLAS FIR	PLAST.	PLASTER
DR.	DOOR	P.T.	PRESSURE TREATED
D.S.	DOWNSPOUT	RD.	ROOF DRAIN
E.J.	EXPANSION JOINT	RDWD.	REDWOOD
EN	EDGE NAILING	RWL.	RAIN WATER LEADER
EQ. (E)	EQUAL/EQUIVALENT	SAD.	SEE ARCHITECTURAL DRAWINGS
EXIST	EXISTING	SED.	SEE ENGINEERING DRAWINGS
F.D.	FLOOR DRAIN	S.C.	SOLID CORE
F.E.	FIRE EXTINGUISHER	SHT.	SHEET
FIN. FLR.	FINISH FLOOR	S.S.	STAINLESS STEEL
FN	FIELD NAILING	T.C.	TOP OF CURB
F.O.C.	FACE OF CONCRETE	TYP.	TYPICAL
F.O.M.	FACE OF MASONRY	U.N.O.	UNLESS NOTED OTHERWISE
F.O.S.	FACE OF STUD	V.G.D.F.	VERTICAL GRAIN DOUGLAS FIR
GA.	GAUGE	W/	WITH
G.I.	GALVANIZED IRON	W.C.	WATER CLOSET
GYP.BD.	GYPSUM BOARD	WD.	WOOD
H.B.	HOSE BIBB	W.I.	WROUGHT IRON
H.C.	HOLLOW CORE	W.W.F.	WELDED WIRE FABRIC

DRAWING INDEX

ARCHITECTURAL

A1.1	TITLE SHEET AND SITE PLAN
A2.1	FLOOR PLAN
A4.1	SECTION AND GENERAL NOTES
A6.1	REFLECTED CEILING PLAN
A7.1	INTERIOR ELEVATIONS
A8.1	SCHEDULES & CABINET DETAILS
A10.1	DETAILS

ELECTRICAL

E1.1	ELECTRICAL & MECHANICAL NOTES
E2.1	ELECTRICAL PLAN

ENERGY COMPLIANCE

T24	TITLE 24 ENERGY COMPLIANCE DOCUMENTATION

CODE ANALYSIS

PROJECT: INTERIOR REMODEL TO FORT BRAGG TOWN HALL
ADDRESS: 363 NORTH MAIN STREET
FORT BRAGG CA, 95437
ASSESSOR'S PARCEL NO.: 018-151-01
CODE AUTHORITY: CITY OF FORT BRAGG & COUNTY OF MENDOCINO
APPLICABLE CODES: 2013 CBC, CPC, CEC, CMC, CFC, CRC,
2013 CA. GREEN BLDG. STANDARDS,
2008 CA. BLDG. ENERGY EFFICIENCY STDS.
2010 ADA STDS. FOR ACCESSIBILTY DESIGN
OCCUPANCY GROUP: A-3 (ASSEMBLY)
CONSTRUCTION TYPE: V-B
ZONING: CBD (CENTRAL BUSINESS DISTRICT)

EAST ELEVATION
1/4" = 1'-0"

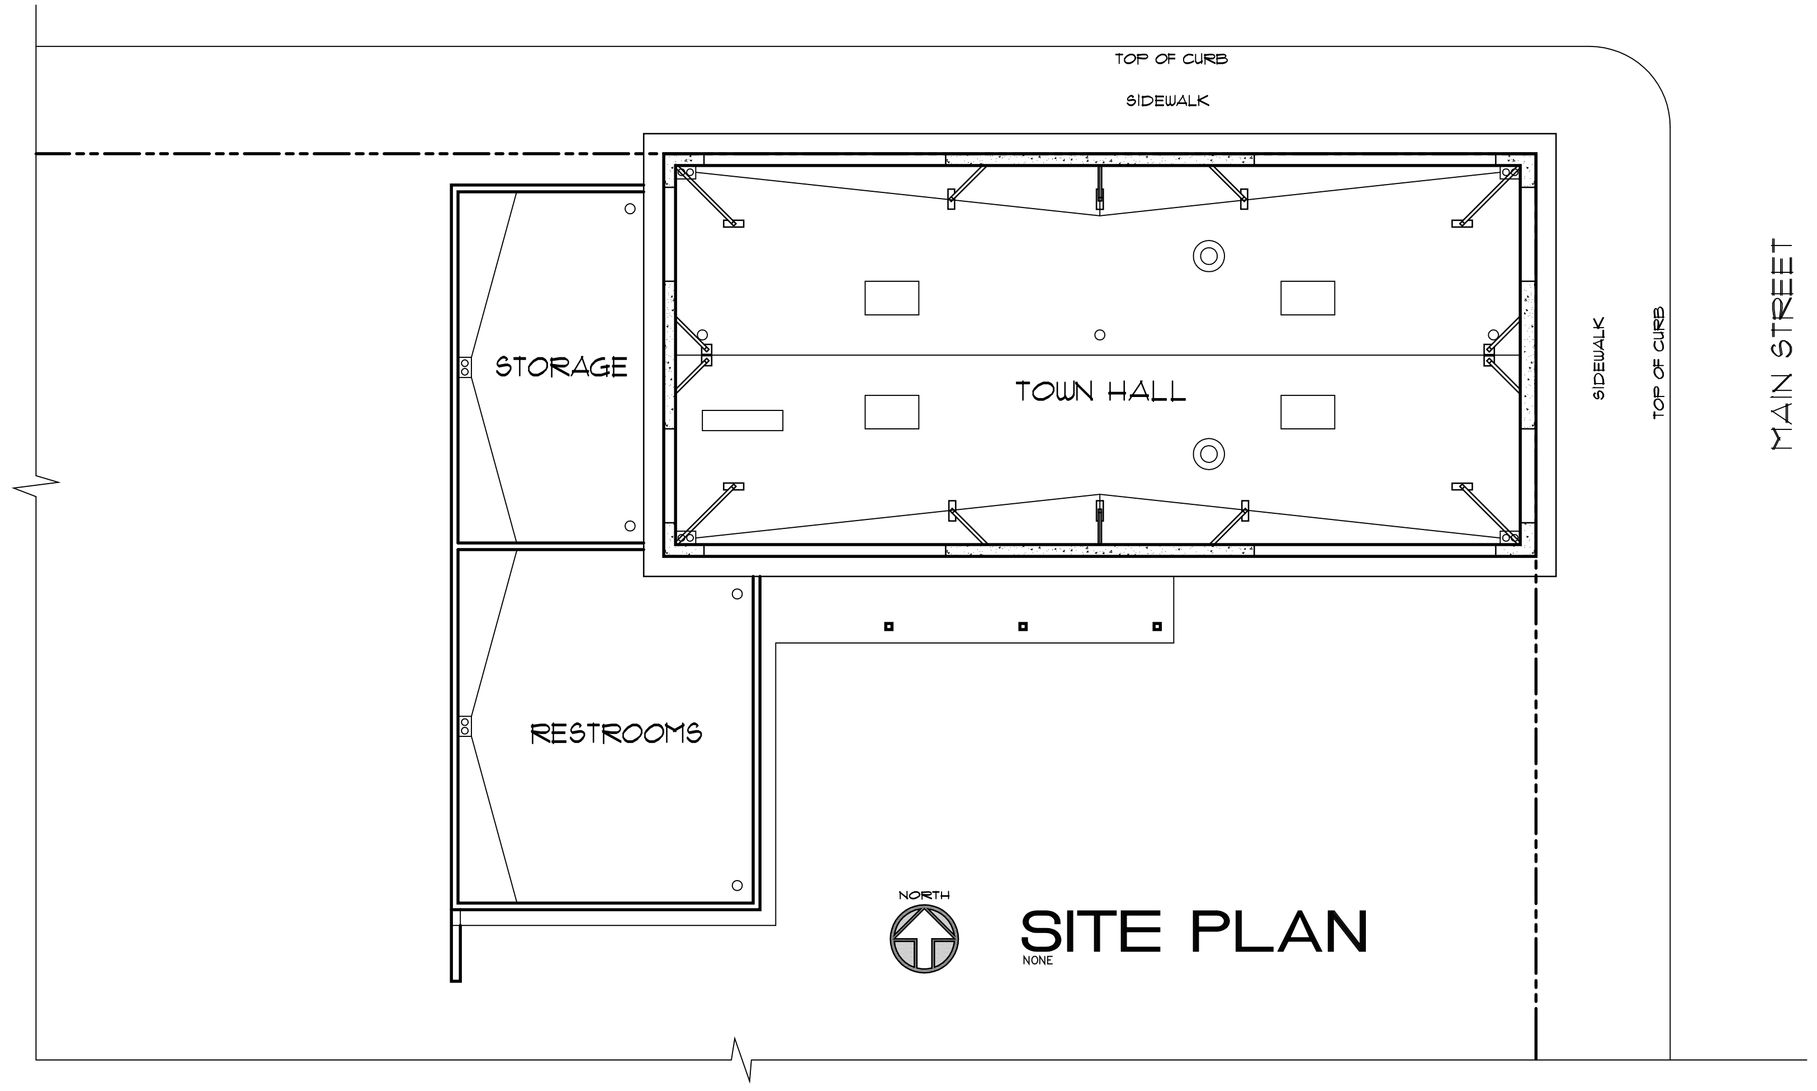

SITE PLAN
NONE

SCHLOSSER, NEWBERGER ARCHITECTS
ROBERT SCHLOSSER and TODD NEWBERGER
465 NORTH MAIN STREET, FORT BRAGG, CA 95437
Phone (707) 961-2681 Fax (707) 961-0812
www.landesign.com

TITLE SHEET AND SITE PLAN

AN INTERIOR REMODEL FOR:
The City of Fort Bragg at:
TOWN HALL
363 N. MAIN STREET
FORT BRAGG, California 95437

ISSUE DATE
JULY 31, 2014
REVISIONS

LICENSED ARCHITECT
TODD NEWBERGER
C-31047
8/31/2015
Renewal Date
STATE OF CALIFORNIA

DRAWN
TN
CHECKED
RS
SCALE
AS NOTED
SHEET
A1.1
1 OF SHEETS