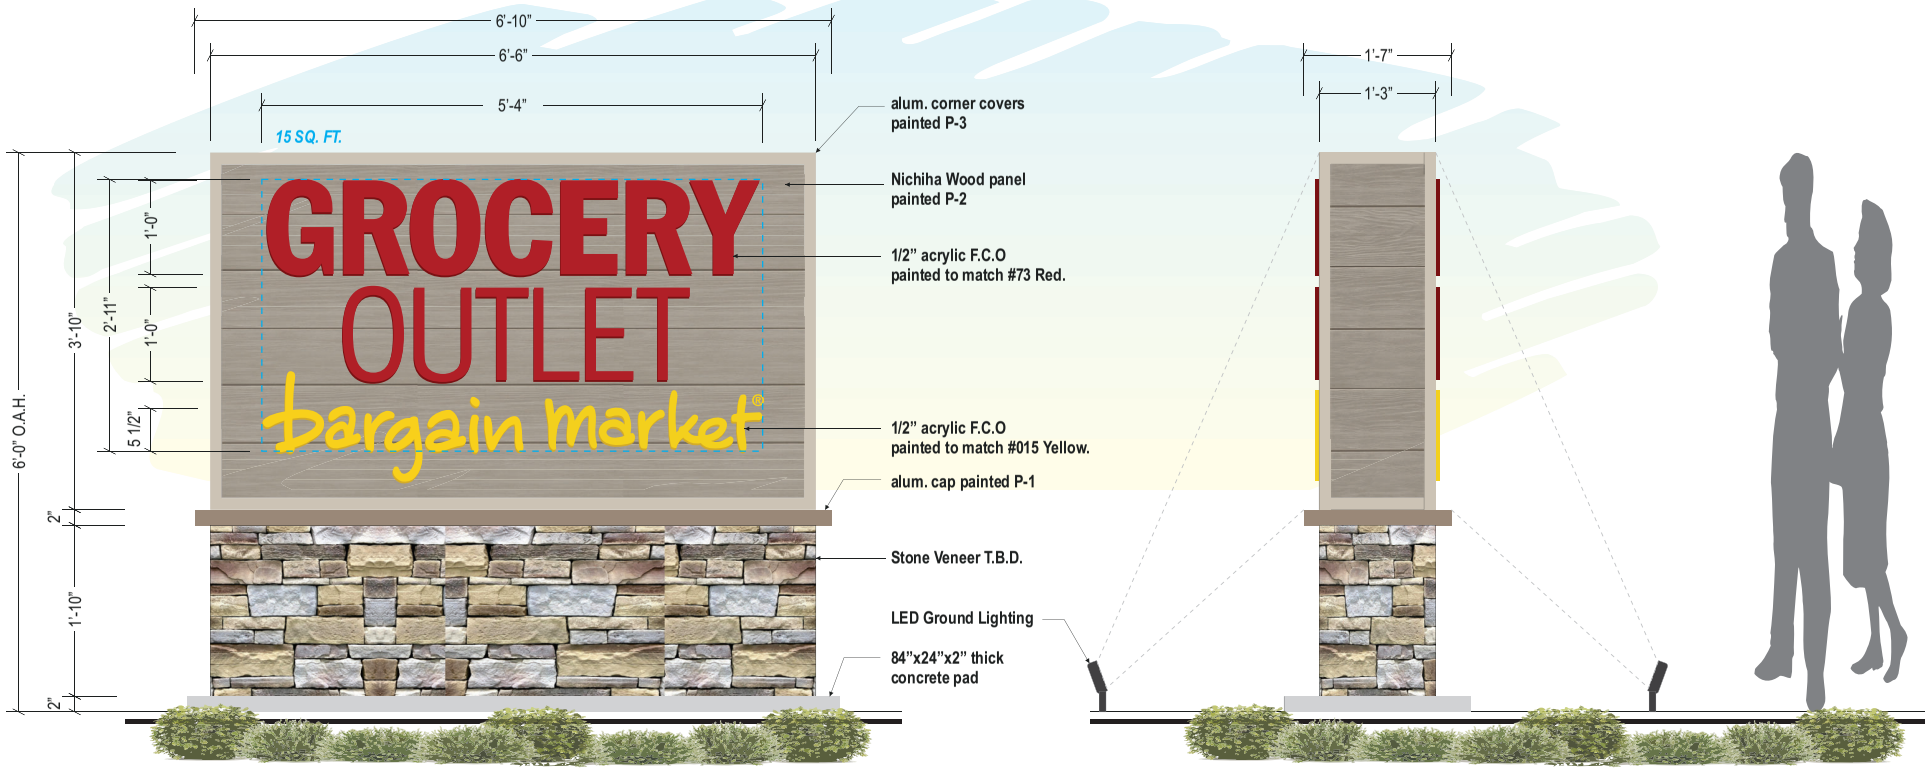

SIGN B: **D/F Monument Sign External Lighting**
Scale: 1" = 1'-0"

SIDE VIEW
Scale: 1" = 1'-0"

COLORS AND MATERIALS:

P-1	P-2	P-3		
Benjamin Moore 2107-40 Driftwood	Benjamin Moore 985 Indian River	Benjamin Moore 983 Smokey Taupe	Nichiha Wood Color "Ash"	Stone Veneer to match building

1) This sign is intended to be installed in accordance with the requirements of Article 600 of the National Electrical Code and/or other applicable local codes. This includes proper grounding and bonding of the sign.
2) The location of the disconnect switch after installation shall comply with the Srtical 600.6 (A)(1) of the National Electrical Code

USS UNITED SIGN SYSTEMS
C.S.C.L. # 718965
5201 Pentecost Drive
Modesto, Calif. 95356
1-800-481-SIGN
FAX (209) 543-1326
DESIGN MANUFACTURING INSTALLATION MAINTENANCE

JOB INFO

JOB #: 00000
CLIENT: GROCERY OUTLET
CONTACT:
DATE: 3-6-19
PROJECT LOCATION:
825 S. FRANKLIN ST
FORT BRAGG, CA

SALESPERSON: SEAN CAMPBELL
DRAWN BY: BAM
PAGE 1 OF 2

CLIENT APPROVAL DATE
LANDLORD APPROVAL DATE

FILE

REVISIONS:
4-24-19 bam
5-29-21 bam
06-24-21 IL
7-15 bam
9-18-15 bam

SCALE: NOTED
FILE NAME: GROCERY OUTLET fort bragg

ELECT.

120 Volt ☐
277 Volt ☐
Other ☐
one box above MUST be checked prior to any mfg.

SPECIFICATIONS

See Drawing for Specifications

This Design Layout is specific to 120 volt electrical power for approved illuminated signage. Any other voltage at job site that requires additional install trips will be an extra charge
Copyright 2000 USS United Sign Systems This artwork/design is sole property of USS United Sign Systems and cannot be reproduced without written permission of Johnson Sign Systems

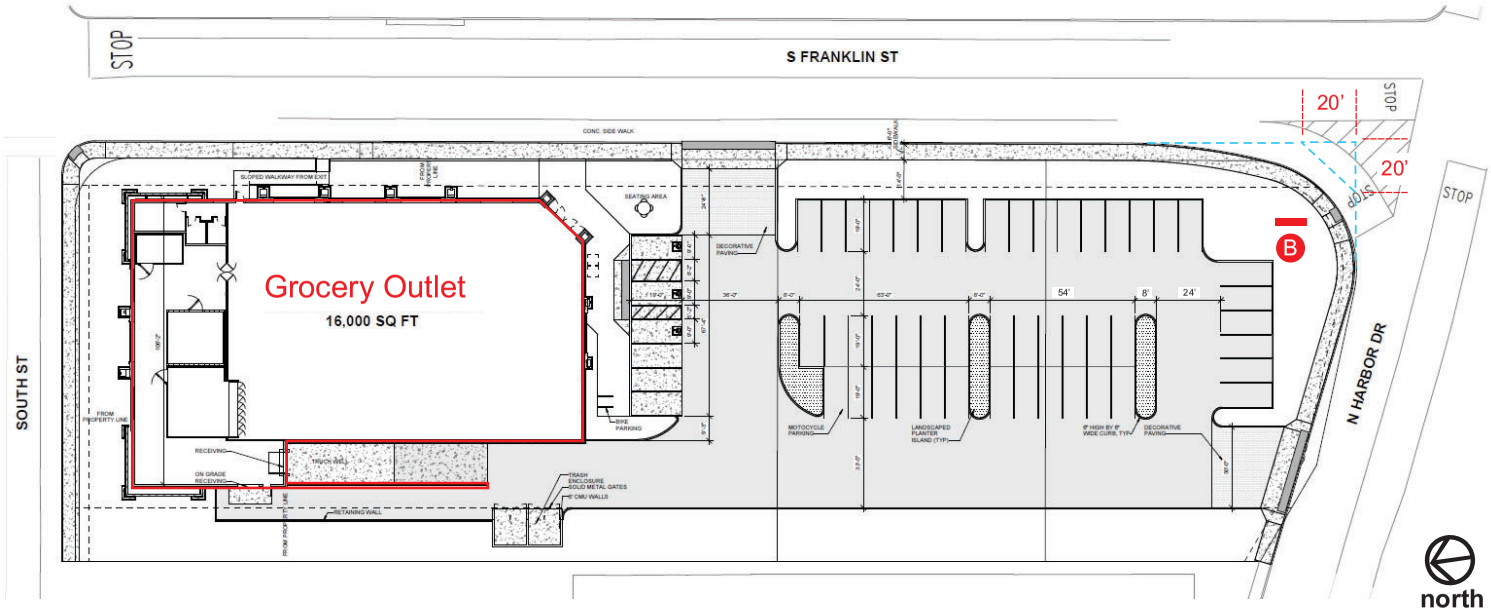

SITE PLAN

1) This sign is intended to be installed in accordance with the requirements of Article 600 of the National Electrical Code and/or other applicable local codes. This includes proper grounding and bonding of the sign.
2) The location of the disconnect switch after installation shall comply with the Srtical 600.6 (A)(1) of the National Electrical Code

USS UNITED SIGN SYSTEMS
C.S.C.L. # 718965
5201 Pentecost Drive
Modesto, Calif. 95356
1-800-481-SIGN
FAX (209) 543-1326
DESIGN MANUFACTURING INSTALLATION MAINTENANCE

JOB INFO

JOB #: 00000
CLIENT: GROCERY OUTLET
CONTACT:
DATE: 3-6-19
PROJECT LOCATION:
825 S. FRANKLIN ST
FORT BRAGG, CA

SALESPERSON: SEAN CAMPBELL
DRAWN BY: BAM
PAGE 2 OF 2

CLIENT APPROVAL DATE

LANDLORD APPROVAL DATE

FILE

REVISIONS:
4-24-19 bam
4-10-20 bam
6-2-21bam
~~7-7-15 bam~~
~~9-18-15 bam~~

SCALE: NOTED

FILE NAME: GROCERY OUTLET fort bragg

ELECT.

120 Volt ☐
277 Volt ☐
Other ☐

one box above MUST be checked prior to any mfg.

SPECIFICATIONS

See Drawing for Specifications

This Design Layout is specific to 120 volt electrical power for approved illuminated signage. Any other voltage at job site that requires additional install trips will be an extra charge
Copyright 2000 USS United Sign Systems This artwork/design is sole property of USS United Sign Systems and cannot be reproduced without written permission of Johnson Sign Systems

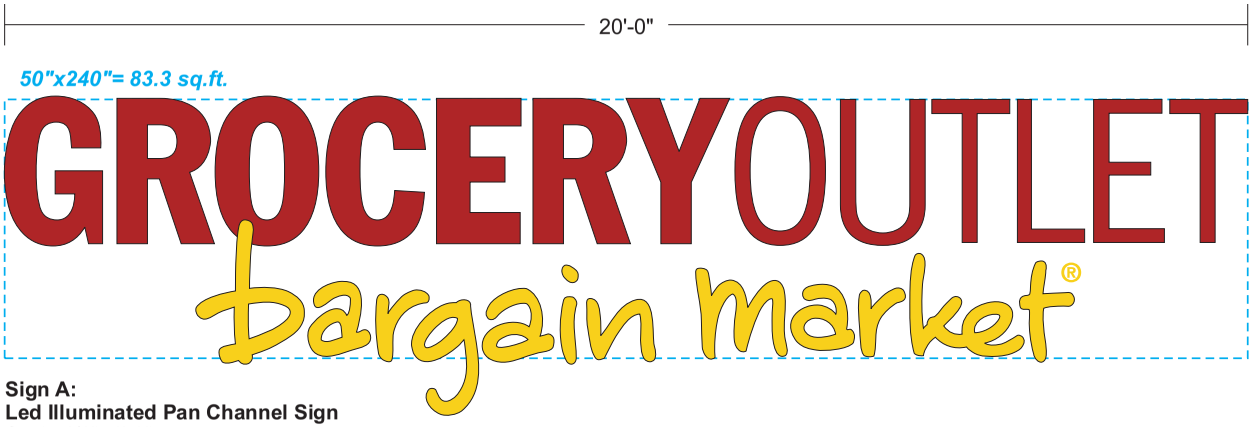

Sign A:
Led Illuminated Pan Channel Sign
Scale 1/2"=1'-0"

clear acrylic letter faces with 2nd surface vinyl decoration;
white, golden yellow #3630-125. 5" deep black returns with black 1" trimcap.
ul approved white Led illumination.

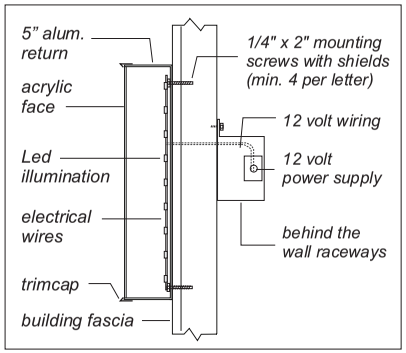

Led P/C Letter Mount Detail

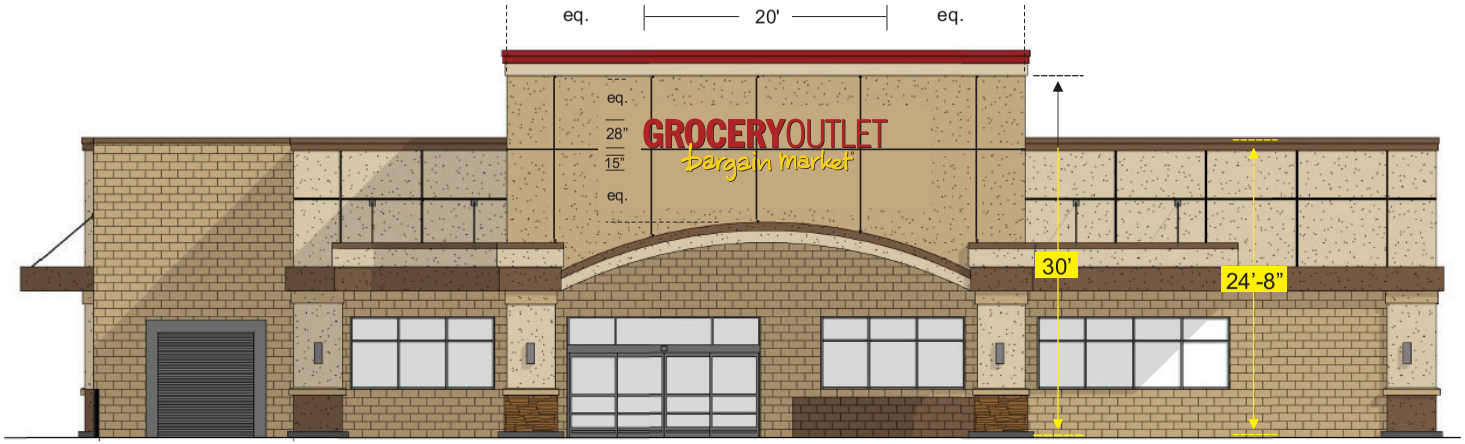

Building Front Elevation / Scale 3/32"=1'-0"

1) This sign is intended to be installed in accordance with the requirements of Article 600 of the National Electrical Code and/or other applicable local codes.
This includes proper grounding and bonding of the sign.
2) The location of the disconnect switch after installation shall comply with the Srtical 600.6 (A)(1) of the National Electrical Code

USS UNITED SIGN SYSTEMS
C.S.C.L. # 718965
5201 Pentecost Drive
Modesto, Calif. 95356
1-800-481-SIGN
FAX (209) 543-1326
DESIGN MANUFACTURING INSTALLATION MAINTENANCE

JOB INFO
JOB #: 00000
CLIENT: GROCERY OUTLET
CONTACT:
DATE: 3-6-19
PROJECT LOCATION:
825 S. FRANKLIN ST
FORT BRAGG, CA

SALESPERSON: SEAN CAMPBELL
DRAWN BY: BAM
PAGE 1 OF 3
CLIENT APPROVAL DATE
LANDLORD APPROVAL DATE

FILE
REVISIONS:
4-24-19 bam
7-15-17 bam
7-2-15 bam
7-7-15 bam
9-18-15 bam
SCALE: NOTED
FILE NAME: GROCERY OUTLET fort bragg

ELECT.
120 Volt ☐
277 Volt ☐
Other ☐
one box above MUST be checked prior to any mfg.

SPECIFICATIONS
See Drawing for Specifications

This Design Layout is specific to 120 volt electrical power for approved illuminated signage. Any other voltage at job site that requires additional install trips will be an extra charge
Copyright 2000 USS United Sign Systems This artwork/design is sole property of USS United Sign Systems and cannot be reproduced without written permission of Johnson Sign Systems

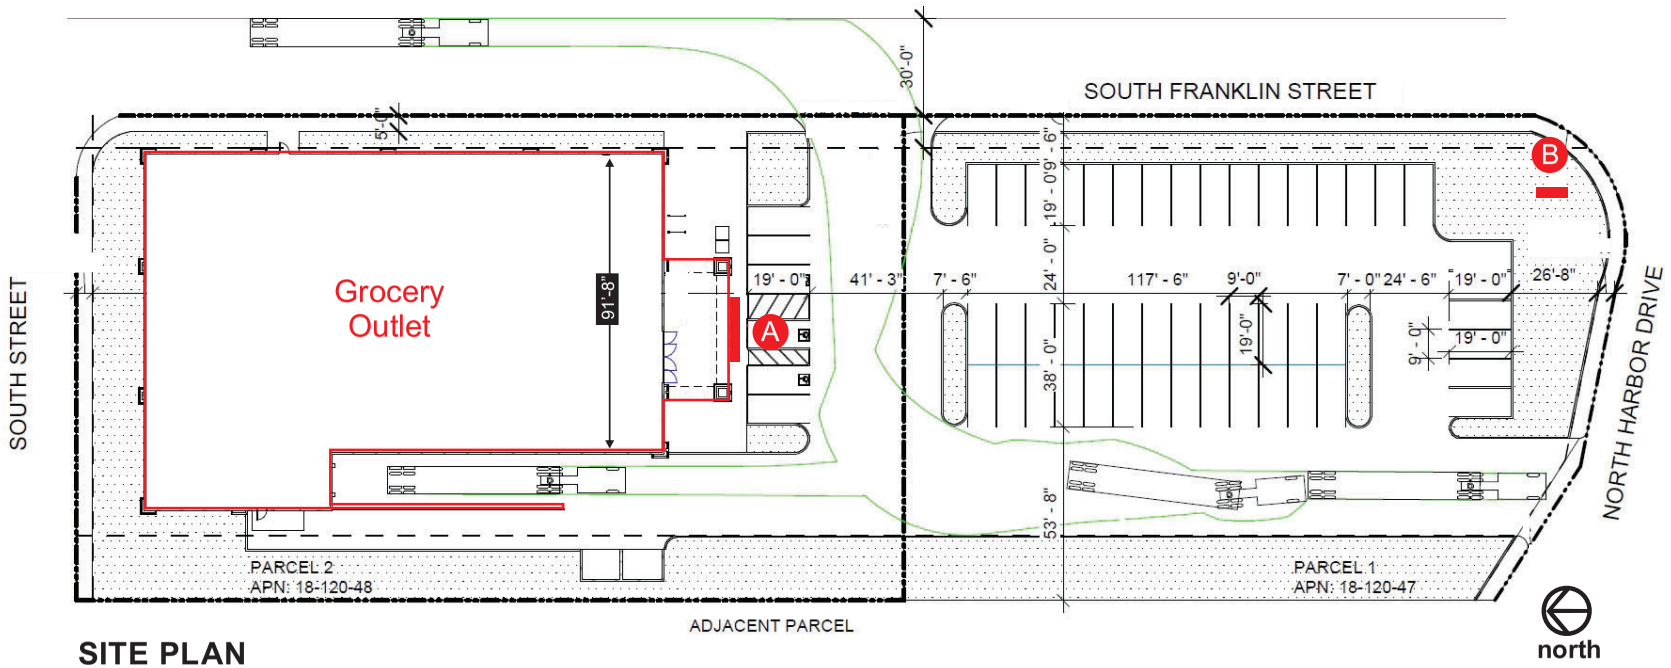

SITE PLAN

1) This sign is intended to be installed in accordance with the requirements of Article 600 of the National Electrical Code and/or other applicable local codes.
This includes proper grounding and bonding of the sign.
2) The location of the disconnect switch after installation shall comply with the Srtical 600.6 (A)(1) of the National Electrical Code

USS UNITED SIGN SYSTEMS
C.S.C.L. # 718965
5201 Pentecost Drive
Modesto, Calif. 95356
1-800-481-SIGN
FAX (209) 543-1326
DESIGN MANUFACTURING INSTALLATION MAINTENANCE

JOB INFO

JOB #: 00000
CLIENT: GROCERY OUTLET
CONTACT:
DATE: 3-6-19
PROJECT LOCATION:
825 S. FRANKLIN ST
FORT BRAGG, CA

SALESPERSON: SEAN CAMPBELL
DRAWN BY: BAM
PAGE 3 OF 3

CLIENT APPROVAL DATE

LANDLORD APPROVAL DATE

FILE

REVISIONS:
4-24-19 bam
7-15-17 bam
7-2-15 bam
6-7-15 bam
9-18-15 bam

SCALE: NOTED

FILE NAME: GROCERY OUTLET fort bragg

ELECT.

120 Volt ☐
277 Volt ☐
Other ☐

one box above MUST be checked prior to any mfg.

SPECIFICATIONS

See Drawing for Specifications

This Design Layout is specific to 120 volt electrical power for approved illuminated signage. Any other voltage at job site that requires additional install trips will be an extra charge
Copyright 2000 USS United Sign Systems This artwork/design is sole property of USS United Sign Systems and cannot be reproduced without written permission of Johnson Sign Systems