## UTILITY NOTES:

1. 2" SANITARY SEWER FORCE MAIN TO TIE INTO CITY SANITARY SEWER SYSTEM AT MANHOLE 200± FEET NORTH IN DUBOIS LANE.
2. 3/4" WATER SERVICES TO TIE INTO CITY WATER MAIN IN DUBOIS LANE.

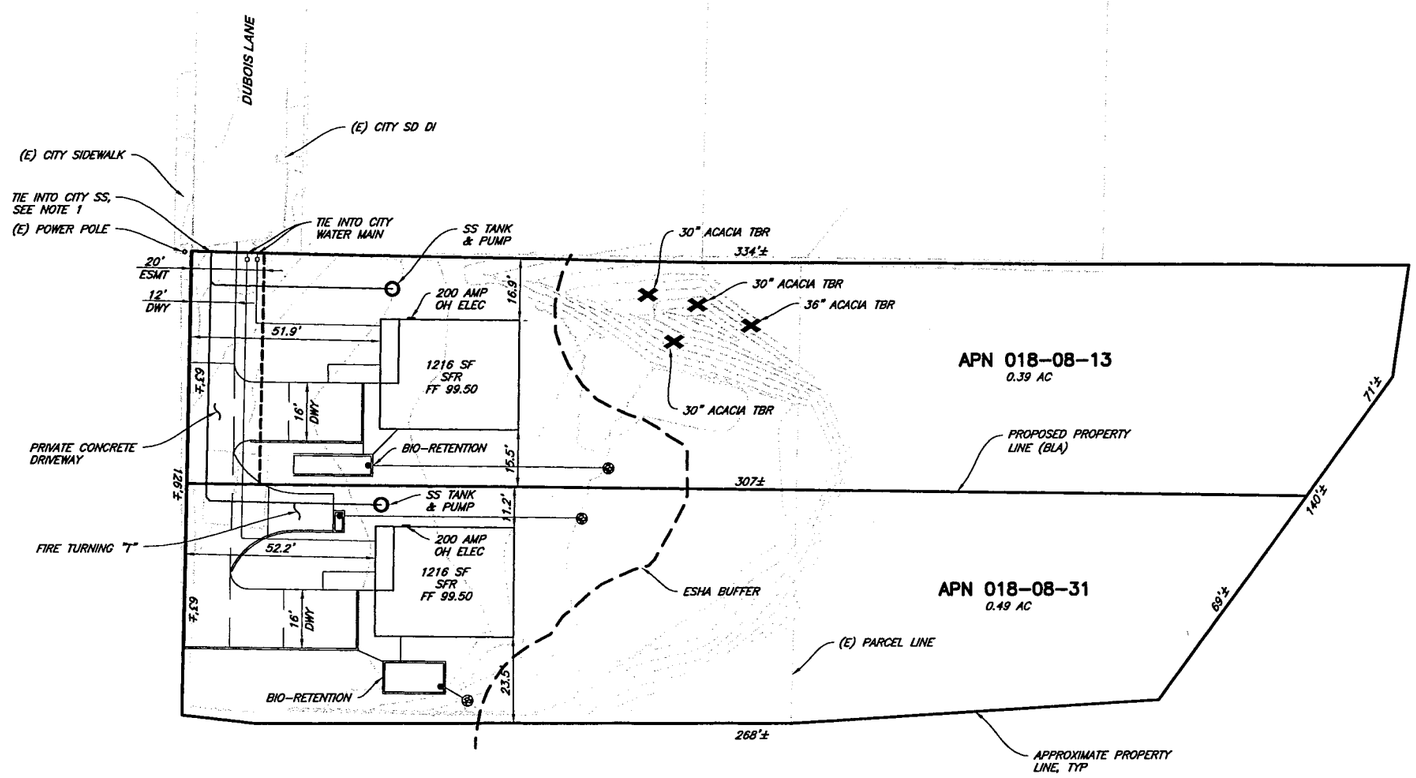


**PLAN**
1"=20'

VERIFY SCALES
BAR IS ONE INCH ON ORIGINAL DRAWING
0 1"
IF NOT ONE INCH ON THIS SHEET, ADJUST SCALES ACCORDINGLY


CONSULTING ENGINEERS & GEOLOGISTS, INC.
335 S. MAIN ST.
WILLITS, CA 95490
WWW.SHN-ENGR.COM
707-459-4518


| NO. | DATE | REVISION | BY |
|---|---|---|---|
| | | | |

DSGN JGI
DR SRH
CHK TAH
APVD

HABITAT FOR HUMANITY
AFFORDABLE HOUSING PROJECT
630 DUBOIS LANE, FORT BRAGG, CA

# SITE PLAN

SHEET P-1
SEQ 1 OF 1
DATE 05/2018
PROJ. NO. 417111

SAVED: 8/18/2018 10:06 AM JISLAND, PLOTTED: 8/20/2018 12:01 PM JASON ISLAND
\\willits\projects\2017\417111-HHI Bowman\Dwgs\417111-SITE.dwg