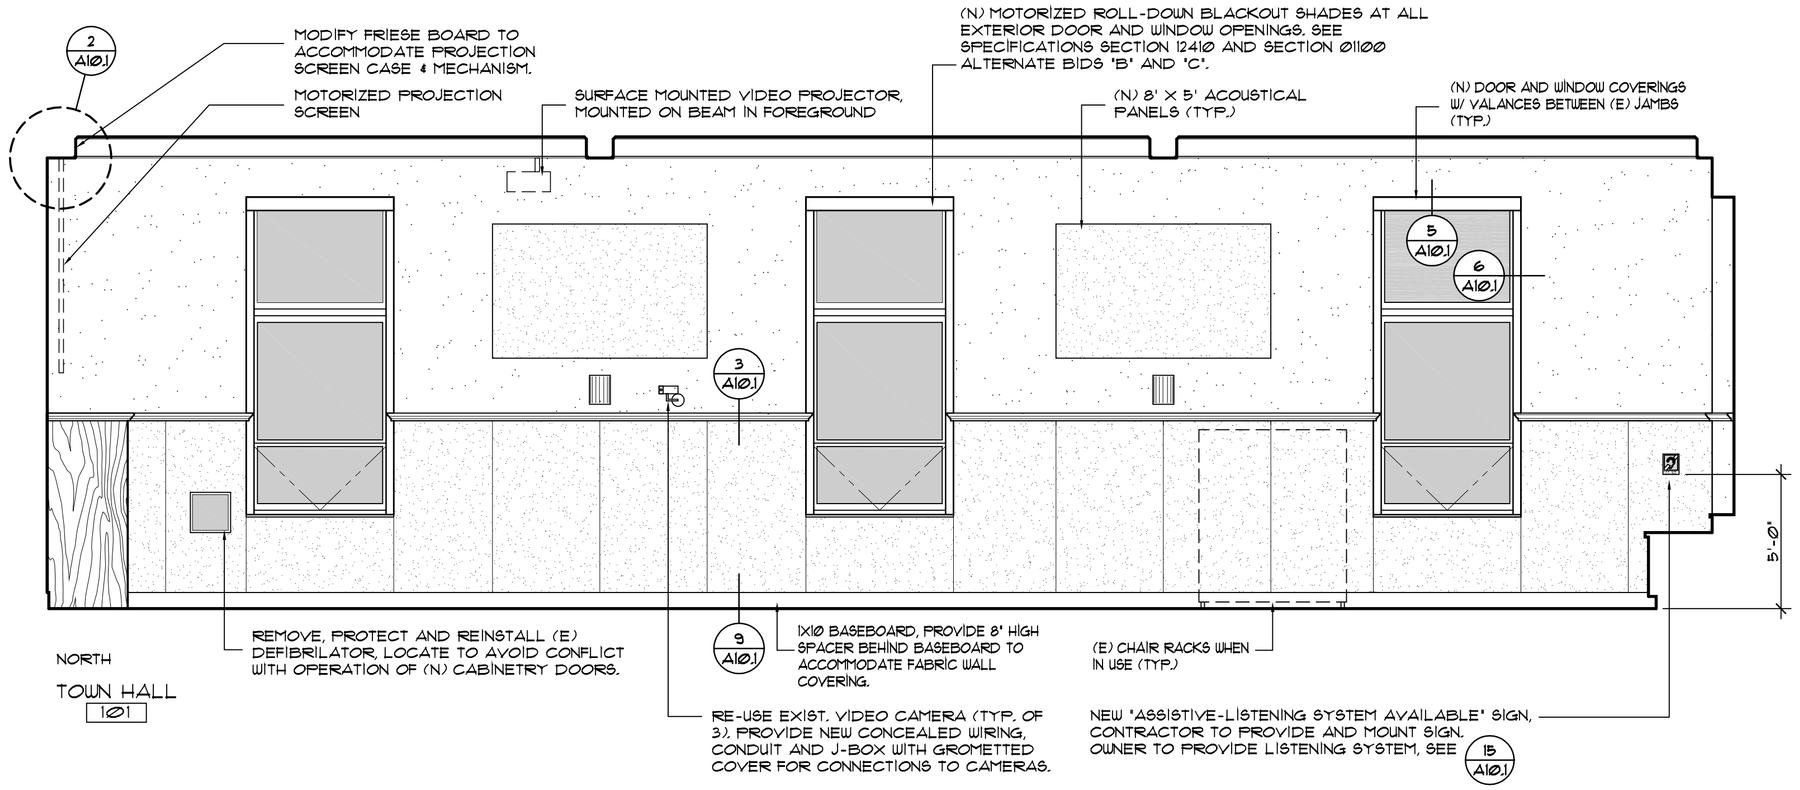

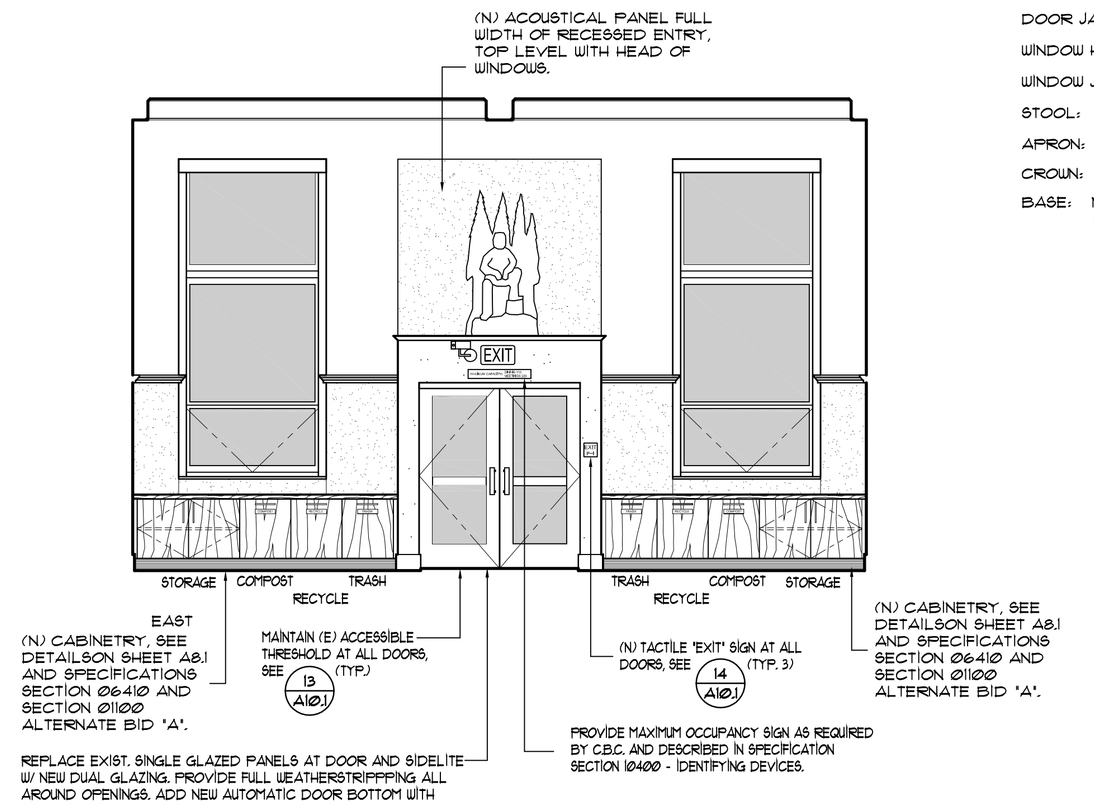

TYPICAL TRIM AT OPENINGS:

DOOR HEAD: EXISTING

DOOR JAMB: EXISTING

WINDOW HEAD: (E) SHEET ROCK RETURN

WINDOW JAMB: (E) SHEET ROCK RETURN

STOOL: (E) PAINT GRADE U.N.O.

APRON: (E) PAINT GRADE U.N.O.

CROWN: EXISTING

BASE: NEW 1X10 @ TOWN HALL, NONE @ OTHER ROOMS

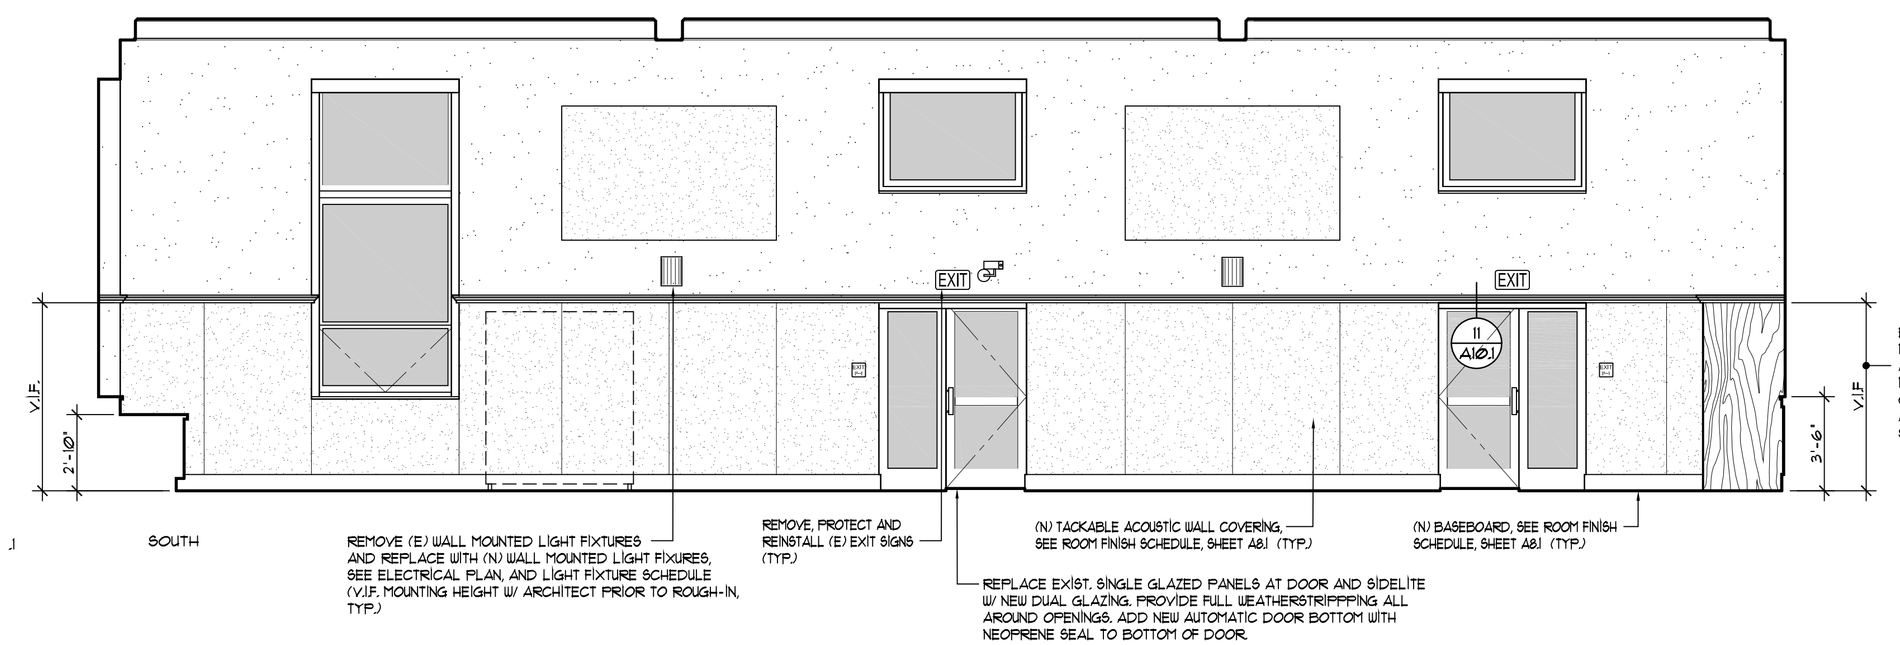

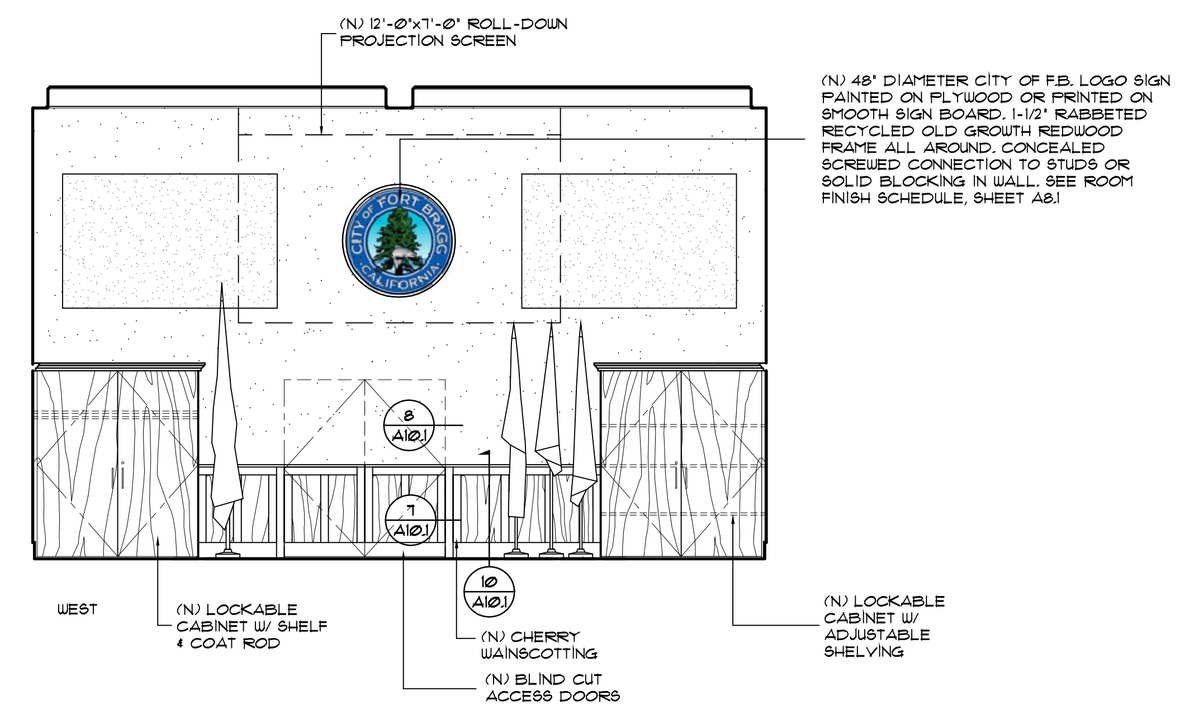

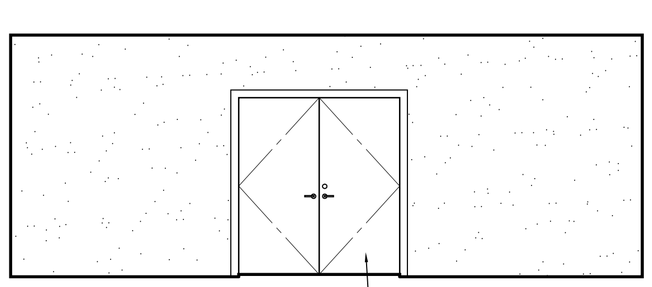

STORAGE
102

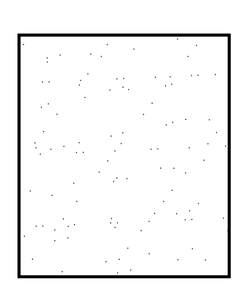

AV ROOM
103

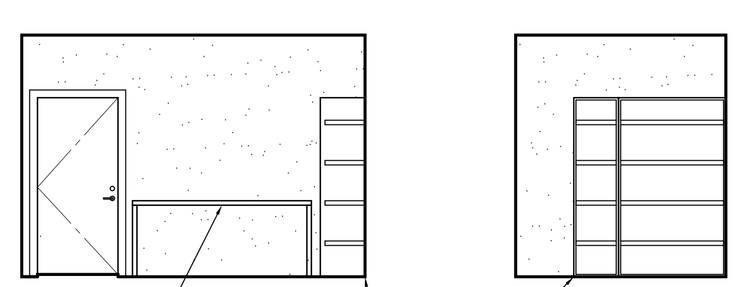

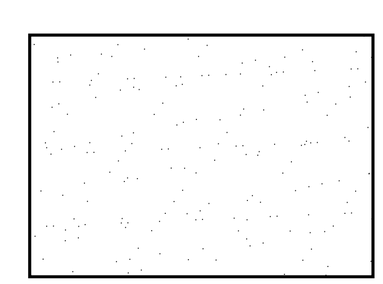

INTERIOR ELEVATIONS

SCALE: 1/4" = 1'-0"

SCHLOSSER, NEWBERGER ARCHITECTS
ROBERT SCHLOSSER and TODD NEWBERGER
450 SOUTH MAIN STREET, FORT BRAGG, CA 95437
Phone (707) 961-0911 Fax (707) 961-0912
www.landesign.com

INTERIOR ELEVATIONS

AN INTERIOR REMODEL FOR:
The City of Fort Bragg:
TOWN HALL
363 N. MAIN STREET
FORT BRAGG, California 95437

ISSUE DATE
JULY 31, 2014
REVISIONS

LICENSED ARCHITECT
TODD NEWBERGER
C-31047
8/31/2015
Renewal Date
STATE OF CALIFORNIA

DRAWN
TN
CHECKED
RS
SCALE
AS NOTED
SHEET
A7.1
OF SHEETS