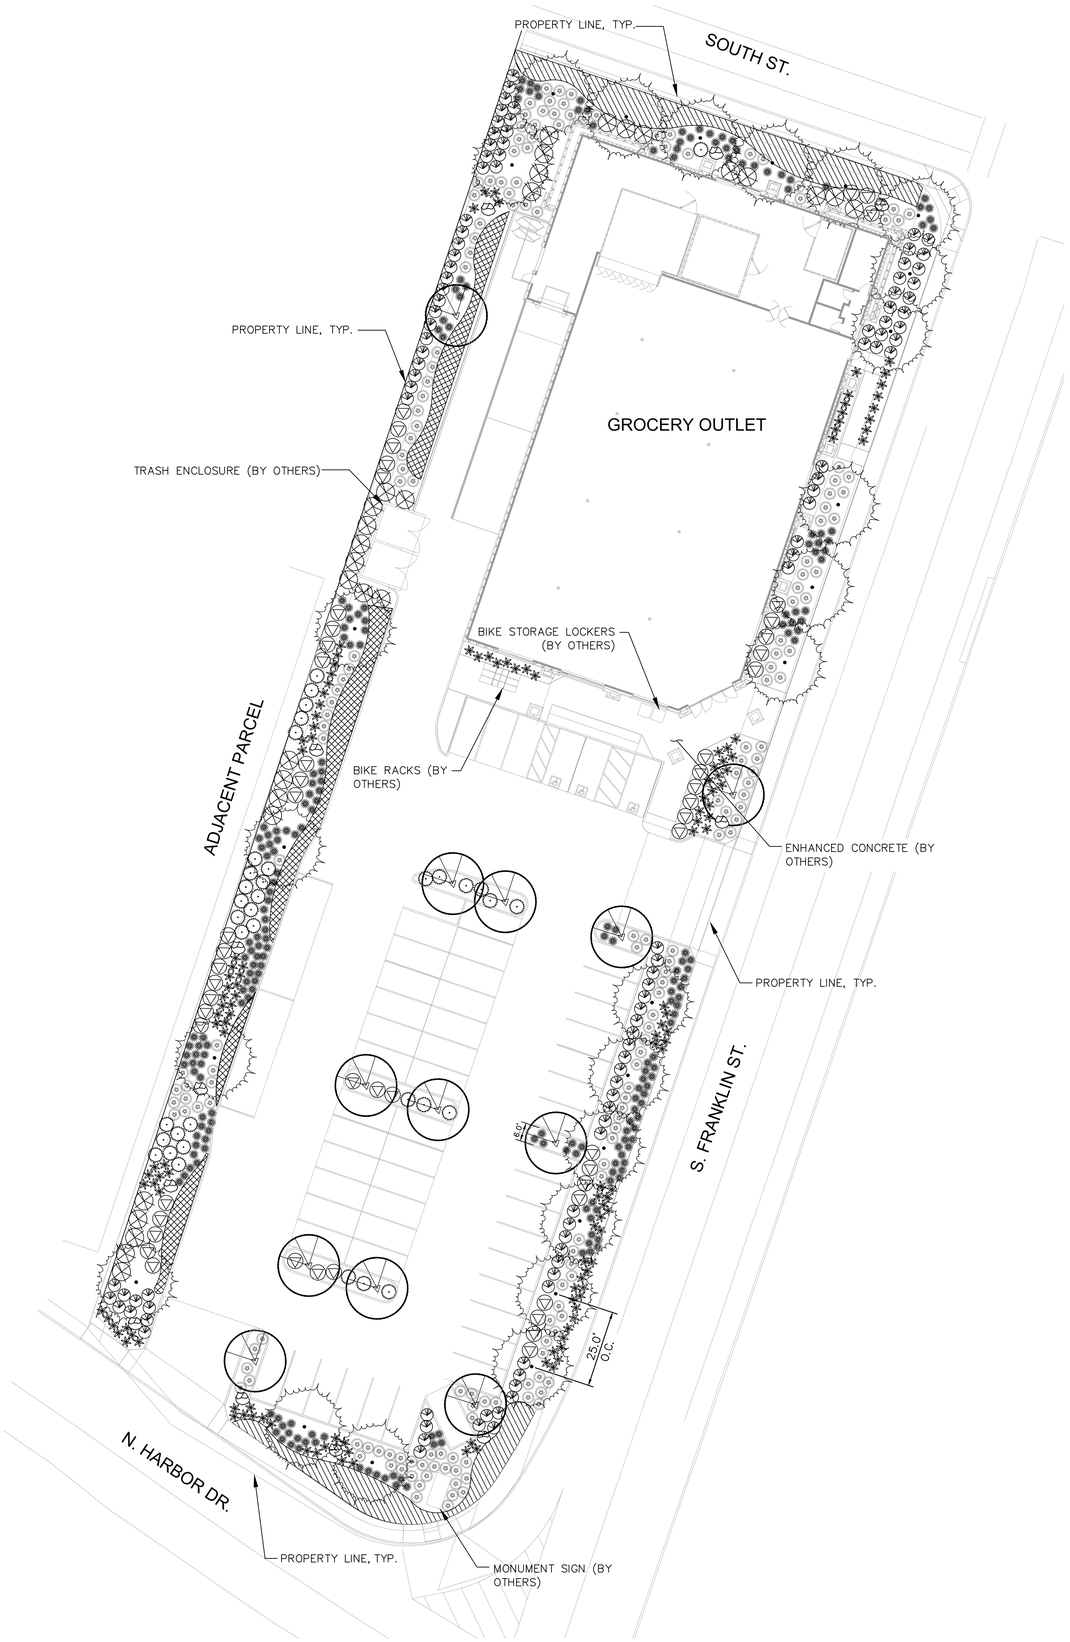

PLANT SCHEDULE

TREES	QTY	BOTANICAL / COMMON NAME	CONT	HEIGHT/SPREAD	WUCOLS
	24	CUPRESSUS MACROCARPA / MONTEREY CYPRESS	24" BOX	7'–9' HT. X 3'–5' SPR.	MODERATE
	12	PRUNUS CERASIFERA / PURPLE LEAF PLUM	24" BOX	9'–11' HT. X 3'–4' SPR.	LOW

SHRUBS	QTY	BOTANICAL / COMMON NAME	CONT.	SPACING	WUCOLS
	103	BERBERIS AQUIFOLIUM / COMMON BARBERRY	5 GAL.	4' O.C.	LOW
	238	MUHLENBERGIA DUBIA / PINE MUHLY	5 GAL.	3' O.C.	LOW
	30	OLEA EUROPAEA 'LITTLE OLLIE' / LITTLE OLLIE OLIVE	5 GAL.	4' O.C.	LOW
	141	PHORMIUM TENAX 'DARK DELIGHT' / DARK DELIGHT FLAX	5 GAL.	3' O.C.	LOW
	52	PITTOSPORUM TOBIRA 'COMPACTUM' / COMPACT PITTOSPORUM	5 GAL.	5' O.C.	LOW
	37	RHAPHIOLEPIS INDICA / INDIAN HAWTHORN	5 GAL.	5' O.C.	LOW
	185	ROSMARINUS OFFICINALIS / ROSEMARY	5 GAL.	4' O.C.	LOW

INERT MATERIAL	QTY	BOTANICAL / COMMON NAME	CONT.	SPACING	WUCOLS
	12	ROCK BOULDERS / 4' X 4' X 4' / LOCALLY SOURCED	–	–	–

GROUND COVERS	QTY	BOTANICAL / COMMON NAME	CONT.	SPACING	WUCOLS
	318	FESTUCA RUBRA / RED FESCUE	N/A	2.5' O.C.	LOW
	155	MYOPORUM PARVIFOLIUM / TRAILING MYOPORUM	N/A	3' O.C.	LOW

LANDSCAPE NOTE:

THE SELECTION OF PLANT MATERIAL IS BASED ON CULTURAL, AESTHETIC, AND MAINTENANCE CONSIDERATIONS. ALL PLANTING AREAS SHALL BE PREPARED WITH APPROPRIATE SOIL AMENDMENTS, FERTILIZERS AND APPROPRIATE SUPPLEMENTS BASED UPON A SOILS REPORT FROM AN AGRICULTURAL SUITABILITY SOIL SAMPLE TAKEN FROM THE SITE. DECOMPOSED GRANITE SHALL FILL IN BETWEEN SHRUBS TO SHIELD THE SOIL FROM THE SUN, EVAPOTRANSPIRATION, AND RUN–OFF. ALL SHRUB BEDS SHALL BE MULCHED TO A 3" DEPTH TO HELP CONSERVE WATER, LOWER SOIL TEMPERATURE, AND REDUCE WEED GROWTH. THE SHRUBS SHALL BE ALLOWED TO GROW IN THEIR NATURAL FORMS. ALL LANDSCAPE IMPROVEMENTS SHALL FOLLOW THE GUIDELINES SET FORTH BY THE CITY OF FORT BRAGG MUNICIPAL CODE.

IRRIGATION NOTE:

AN AUTOMATIC IRRIGATION SYSTEM SHALL BE INSTALLED TO PROVIDE 100% COVERAGE FOR ALL PLANTING AREAS SHOWN ON THE PLAN. THE WATER SUPPLY FOR THIS SITE IS A POTABLE WATER CONNECTION AND A DEDICATED IRRIGATION METER WILL BE PROVIDED. LOW VOLUME EQUIPMENT SHALL PROVIDE SUFFICIENT WATER FOR PLANT GROWTH WITH NO WATER LOSS DUE TO WATER CONTROLLERS, AND OTHER NECESSARY IRRIGATION EQUIPMENT. ALL POINT SOURCE SYSTEM SHALL BE ADEQUATELY FILTERED AND REGULATED PER THE MANUFACTURER'S RECOMMENDED DESIGN PARAMETERS. ALL IRRIGATION IMPROVEMENTS SHALL FOLLOW THE GUIDELINES SET FORTH BY THE CITY OF FORT BRAGG MUNICIPAL CODE.

I HAVE COMPLIED WITH THE CRITERIA OF THE WATER EFFICIENT LANDSCAPE ORDINANCE AND APPLIED THEM FOR THE EFFICIENT USE OF WATER IN THE LANDSCAPE AND IRRIGATION DESIGN PLAN.

MICHAEL P. MADSEN, LLA 5798

CODE INFORMATION TABLE	REQUIRED	PROVIDED
PERIMETER TREES PLANTED AT 25' O.C	25' O.C.	YES
MINIMUM LANDSCAPE AREA WIDTH	7'	YES
MINIMUM PERIMETER OF LANDSCAPE STRIP	5'	YES
PARKING LOT LANDSCAPE AREA	10% (775 SQFT)	(17.3%) 1,345 SQFT

NORTH

GRAPHIC SCALE IN FEET
0 10 20 40

12/10/2018 4:03:00 PM

brr

ARCHITECT OF RECORD:
JAMES A. HAILEY

6700 ANTIOCH PLAZA
SUITE 300
MERRIAM, KS 66204

www.brrarch.com

TEL: 913-262-9095
FAX: 913-262-9044

COPYRIGHT NOTICE

This drawing was prepared for use on a specific site contemporaneously with its issue date and it is not suitable for use on a different project site or at a later time. Use of this drawing for reference or example on another project requires the services of properly licensed architects and engineers. Reproduction of this drawing for reuse on another project is not authorized and may be contrary to the law.

CONSULTANT

Kimley»Horn
401 B STREET, SUITE 600
SAN DIEGO, CA 92101
619–234–9411

BEST DEVELOPMENT GROUP

2580 SIERRA BLVD., SUITE #E SACRAMENTO, CA 95825

GROCERY OUTLET bargain market

APN: 018-120-47-00
FORT BRAGG, CA 95437

ISSUE BLOCK

LICENSED LANDSCAPE ARCHITECT
MICHAEL P. MADSEN
NO. 5798
6/30/2021
STATE OF CALIFORNIA

DATE:	06/30/21
DRAWN BY:	JMS
CHECKED BY:	LD

JOB # 62930192

SHEET TITLE

PRELIMINARY LANDSCAPE PLAN

SHEET NO.

L1.0

BRR Original printed on recycled paper