NOTES:

1. SEE FLOOR PLAN, SHEET A2.1 FOR LOCATIONS OF APPLIANCES DESIGNATED WITH THE SYMBOL (Y). SEE APPLIANCE SCHEDULE SHEET A8.1 FOR ELECTRICAL AND MECHANICAL REQUIREMENTS FOR ALL APPLIANCES DESIGNATED ON THE FLOOR PLANS. INCLUDE ALL MECHANICAL AND ELECTRICAL WORK LISTED ON THE SCHEDULE PAGES IN THE BASE BID IN ADDITION TO WORK SHOWN ON THIS SHEET.

2. SEE FLOOR PLAN, SHEET A2.1 FOR LOCATIONS OF PLUMBING FIXTURES AND VALVES DESIGNATED WITH THE SYMBOL [#]. SEE PLUMBING SCHEDULE, SHEET A8.1 FOR ELECTRICAL AND MECHANICAL REQUIREMENTS FOR ALL PLUMBING FIXTURES AND VALVES DESIGNATED ON THE FLOOR PLAN. INCLUDE ALL MECHANICAL AND ELECTRICAL WORK LISTED ON THE SCHEDULE PAGES IN THE BASE BID IN ADDITION TO WORK SHOWN ON PLANS.

3. SEE REFLECTED CEILING PLAN A6.1 AND ELECTRICAL PLAN SHEET E2.1 FOR COORDINATION OF LIGHTING AND MECHANICAL ITEM LOCATIONS WITH OTHER CEILING ITEMS. LOCATIONS SHOWN ON E2.1 SHEET ARE DIAGRAMATICAL. FINAL PLACEMENT, EXACT LOACTIONS, OF LIGHTS SHALL BE AS SHOWN ON REFLECTED CEILING PLAN.

4. SEE SHEET EM1 FOR ELECTRICAL LIGHT FIXTURE SCHEDULE.

5. SEE SHEETS E2.1 FOR LOCATIONS OF HOSE BIBS AND GAS BIBS REQUIRED IN ADDITION TO WATER AND GAS HOOKUPS FOR PLUMBING FIXTURES AND APPLIANCES.

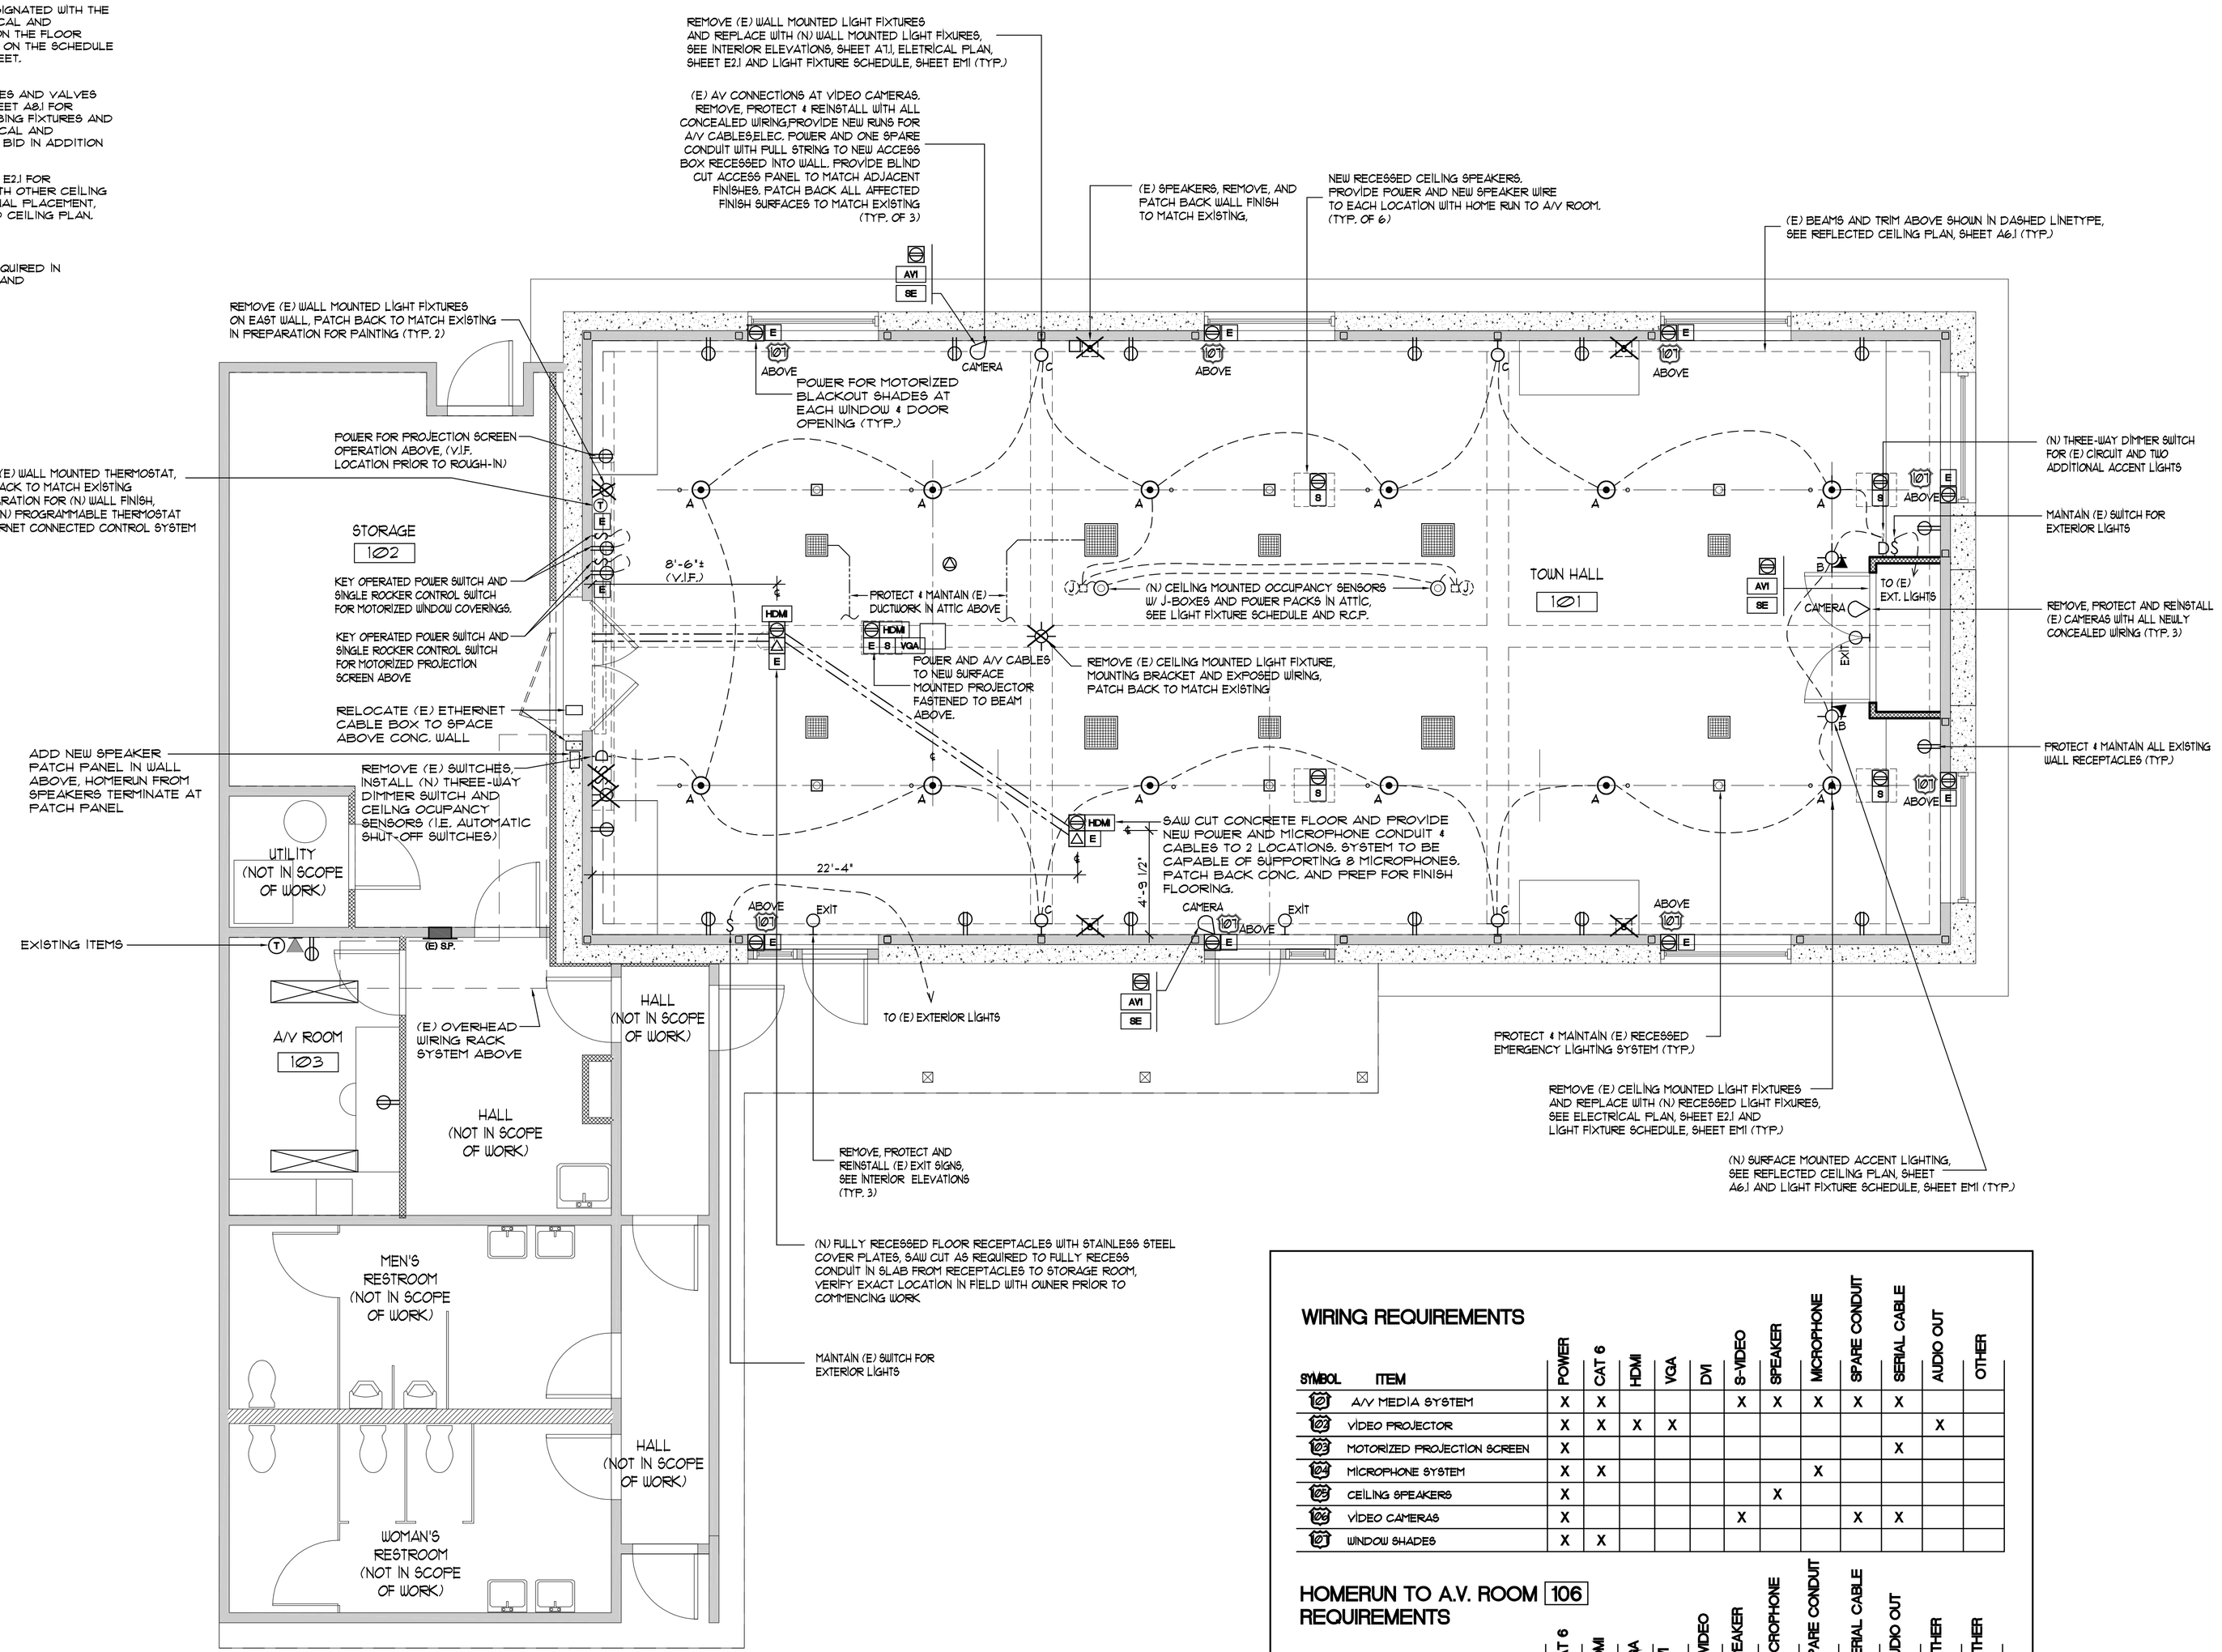

SYMBOLS

- DETAIL NUMBER / SHEET NUMBER
- NOTE NUMBER
- SECTION NUMBER / SHEET NUMBER
- ROOM NUMBER
- DOORS
- REFERENCE POINT
- PLUMBING FIXTURES
- APPLIANCES
- SKYLIGHTS
- WINDOWS OR MIRRORS

WALL LEGEND

- (E) 10½" THK. CONCRETE WALL
- (E) 14" THK. CONCRETE WALL
- (E) 2X6 STUD WALLS
- (E) 2X4 STUD WALLS
- (E) 8" CONC. BLK. WALL

WIRING REQUIREMENTS

SYMBOL	ITEM	POWER	CAT 6	HDMI	VGA	DVI	S-VIDEO	SPEAKER	MICROPHONE	SPARE CONDUIT	SERIAL CABLE	AUDIO OUT	OTHER
101	A/V MEDIA SYSTEM	X	X				X	X	X	X	X		
102	VIDEO PROJECTOR	X	X	X	X							X	
103	MOTORIZED PROJECTION SCREEN	X									X		
104	MICROPHONE SYSTEM	X	X						X				
105	CEILING SPEAKERS	X						X					
106	VIDEO CAMERAS	X					X			X	X		
107	WINDOW SHADES	X	X										

HOMERUN TO A.V. ROOM 106 REQUIREMENTS

SYMBOL	ITEM	CAT 6	HDMI	VGA	DVI	S-VIDEO	SPEAKER	MICROPHONE	SPARE CONDUIT	SERIAL CABLE	AUDIO OUT	OTHER	OTHER
102	VIDEO PROJECTOR	X					X			X			
103	MOTORIZED PROJECTION SCREEN												
104	MICROPHONE SYSTEM						X	X					
105	CEILING SPEAKERS						X — HOMERUN TO WEST WALL PATCH PANEL BOX						
106	VIDEO CAMERAS					X				X			
107	WINDOW SHADES	X											

NORTH

ELECTRICAL PLAN

1/4" = 1'-0"

SCHLOSSER, NEWBERGER ARCHITECTS
ROBERT SCHLOSSER and TODD NEWBERGER
450 Sycamore Valley Road West, Suite 1
Danville, California 94526
Phone (707) 981-0411 Fax (707)981-0912
www.lanoedesign.com

ELECTRICAL PLAN

AN INTERIOR REMODEL FOR:
The City of Fort Bragg at:
TOWN HALL
363 N. MAIN STREET
FORT BRAGG, California 95437

ISSUE DATE
JULY 31, 2014
REVISIONS

LICENSED ARCHITECT
TODD NEWBERGER
C-31047
8/31/2015
Renewal Date
STATE OF CALIFORNIA

DRAWN
TN
CHECKED
RS
SCALE
AS NOTED
SHEET
E2.1
OF SHEETS