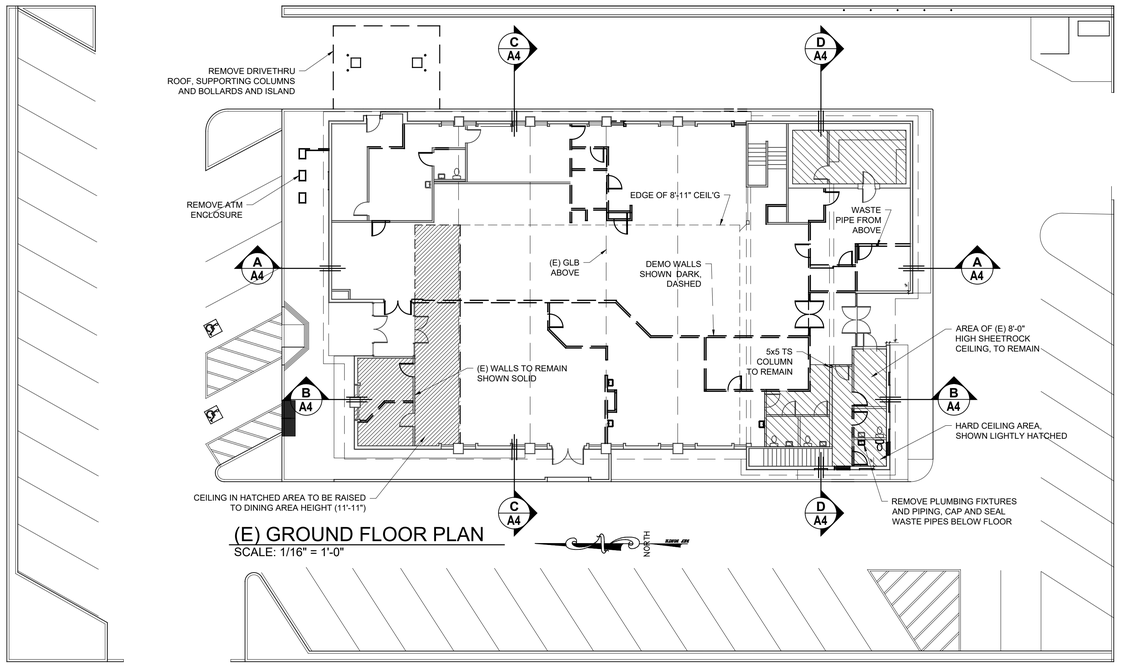

(E) GROUND FLOOR PLAN

SCALE: 1/16" = 1'-0"

LEGEND TO SYMBOLS:

DRAWING TITLE

DRAWING SCALE

- ## / A# — SECTION CUT DRAWING NUMBER / SHEET NUMBER
- ## / A# — DETAIL DRAWING NUMBER / SHEET NUMBER
- ## — DOOR NUMBER, SEE SCHEDULES, SHT A5
- # — WINDOW NUMBER
- # — PLUMBING FIXTURE CALL OUT
- (#) — APPLIANCE CALL OUT
- -#" — ELEVATION OF FINISHED GRADE (±0" IS INTERIOR FINISH FLOOR FOR REFERENCE)
- (E) WALL TO REMAIN
- (E) WALL TO BE REMOVED
- (N) WALL 2x6 (2x4) W/ 1/2" GYP BD. EA SIDE
- FLOOR SINK, SEE FOOD SERVICE EQUIPMENT DRAWINGS FOR KITCHEN AREA DETAILS

PLUMBING CALCULATIONS

- FLOOR DRAIN,

PLEASE REFER TO FOOD SERVICE EQUIPMENT DRAWINGS FOR ADDITIONAL PLUMBING INFORMATION FOR KITCHEN AND BAR AREAS.

FIXTURE COUNT: (PER TABLE 422.1 IN CPC2022)

WATER CLOSETS	2 MALE,	4 FEMALE
URINALS	1 MALE	
LAVATORIES	1 MALE,	2 FEMALE
DRINKING FOUNTAIN	1 REQUIRED	

254 OCCUPANT LOAD IS PRESUMED
HALF MEN, HALF WOMEN,
127 MEN AND 127 WOMEN
USED FOR FIXTURE COUNT

OCCUPANT LOAD: (PER TABLE 1004.5 IN CBC2022)

GAMING FLOORS 11 GROSS, 30 NET	650 / 11 = 59.1	= 60
DINING 15 NET	1528 /15 = 101.8	= 102
ASSEMBLY W/OUT FIXED SEATS, TABLES & CHAIRS		
BAR AREA (6 SEATS)	= 6	= 6
BANQUET 15 NET	685 / 15 = 45.67	= 46
COMMERCIAL KITCHEN 200 GROSS	2510 / 200 = 12.5	= 13
MERCANTILE 60 GROSS	1485 / 60 = 24.8	= 25
STORAGE/UTILITY 300 GROSS	355 / 300 = 1.2	= 2
TOTAL OCCUPANT LOAD		= 254 PERSONS

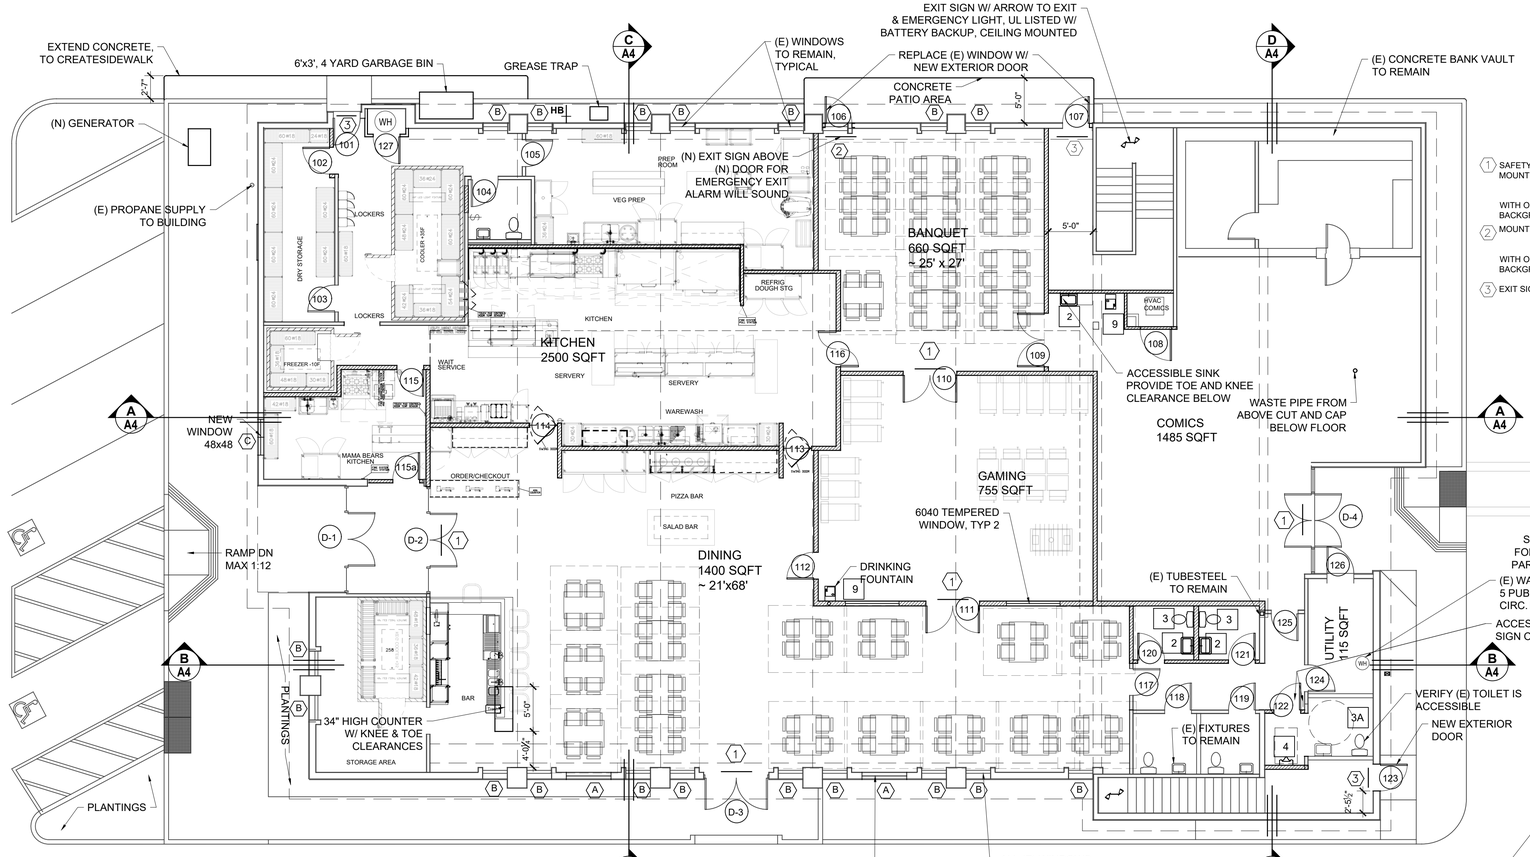

REMODELED GROUND FLOOR PLAN

SCALE: 1/8" = 1'-0"

1. SAFETY SIGNS AT DOORS:
   MOUNT DIRECTLY ABOVE DOOR WITH SIGN TO READ:
   "THIS DOOR TO REMAIN UNLOCKED & OPEN WHEN BUILDING IS OCCUPIED"
   WITH ONE INCH HIGH BLACK LETTERS ON A WHITE BACKGROUND.
2. MOUNT DIRECTLY ON DOOR WITH SIGN TO READ:
   "EMERGENCY EXIT ONLY ALARM WILL SOUND"
   WITH ONE INCH HIGH BLACK LETTERS ON A WHITE BACKGROUND.
3. EXIT SIGN LIGHTED

Kelly B. Grimes, Architect
P.O. Box 598
Little River, CA 95456
707-937-2904

LICENSED ARCHITECT KELLY B. GRIMES C-28723 EXP. 8-31-25 STATE OF CALIFORNIA

REVISIONS	BY

NOTES:

REMODELING PLANS FOR:

PAPA BEAR'S PIZZA
228 N. MAIN ST.
FORT BRAGG, CA
95437

A.P. #008-153-28-00

DATE:	DECEMBER 22, 2023
SCALE:	AS NOTED
DRAWN BY:	KBG
JOB:	POOS

SHEET:

GROUND FLOOR PLAN

A2

OF = SHEETS