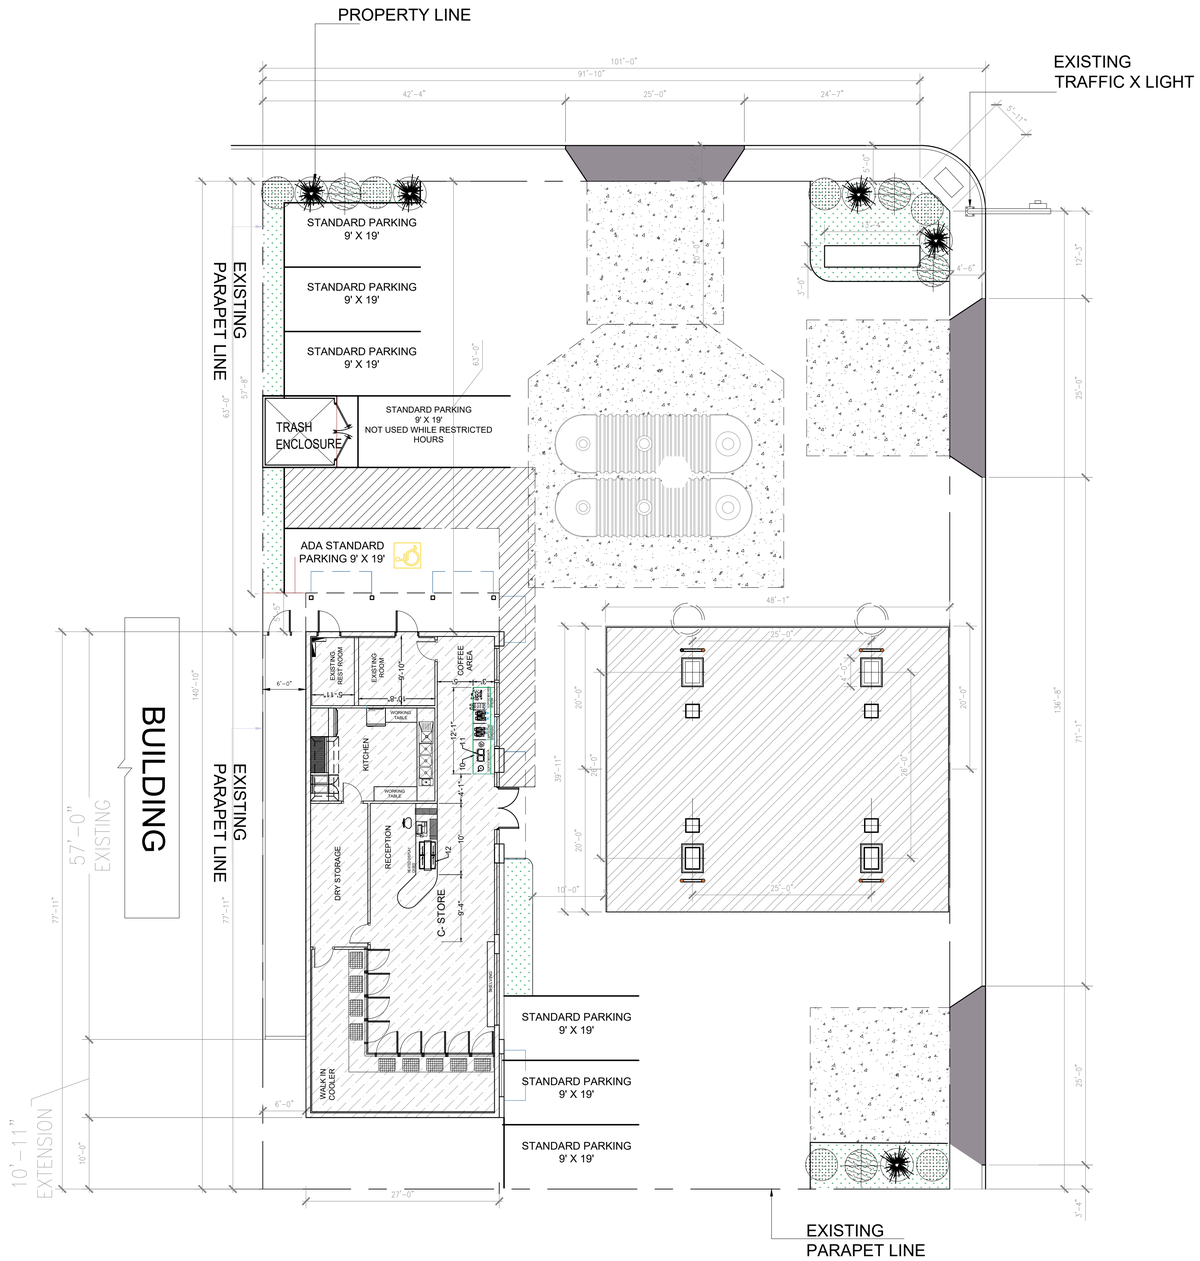

SHORELINE HWY

LANDSCAPE LEGEND:

SHRUBS SYMBOLS	BOTANICAL NAME / COMMON NAME		
	BUXUS JAPONICA JAPANESE BOXWOOD	5 GAL	MED
	DIETES BICOLOR FORTNIGHT LILY	5 GAL	LOW
	MYRTUS COMMUNIS "COMPACTA" TRUE MYRTLE	5 GAL	LOW

BUXUS JAPONICA
JAPANESE BOXWOOD

no. of plant: 6

DIETES BICOLOR
FORTNIGHT LILY

no. of plant: 5

CALIF. LILAC HEDGE

no. of plant: 4

TOTAL LANDSCAPE AREA PROVIDED: 660 SF

BUILDING

L-1.0 PROPOSED LANDSCAPE PLAN

SCALE: 3/32"=1'-0"

0 10' 20' 40'

LICENSED ARCHITECT
ROBERT A MASSETTI
C-12648
06-30-2025
STATE OF CALIFORNIA
Robert Massetti

PROJECT DIRECTOR:
FARAH CHAUDHARY
PHONE:+1 (916) 793-4048
Farah@theboulevard.us

PROJECT MANAGER:
M HAMAYOON BAHEZ
+1 (916) 477-0102
hamayoon@theboulevard.us

Infinity
CIVIL ENGINEERING CONSTRUCTION & DESIGN

ARCHITECT OF RECORD :
BOULEVARD
Construction
4080 TRUXEL ROAD, SUITE 100,
SACRAMENTO, CA. US 95834
Website:- https://theboulevard.us
Call:- +1(916) 330-4200
FAX NO:1(916) 914-2215
Email:- Info@theboulevard.us

PROJECT:
105 S MAIN ST,FORT
BRAGG, CA 95437-4207
Assessor Parcel # 008-161-10-00

REVISIONS:
DATE: DESCRIPTION BY:

CURRENT ISSUE DATE: 02-05-24
ISSUED FOR :
CONTROL NO":

DRAWN BY: BOULEVARD
CHECKED:
APPROVED:

SHEET TITLE: LANDSCAPE PLAN

SHEET # L-1.0