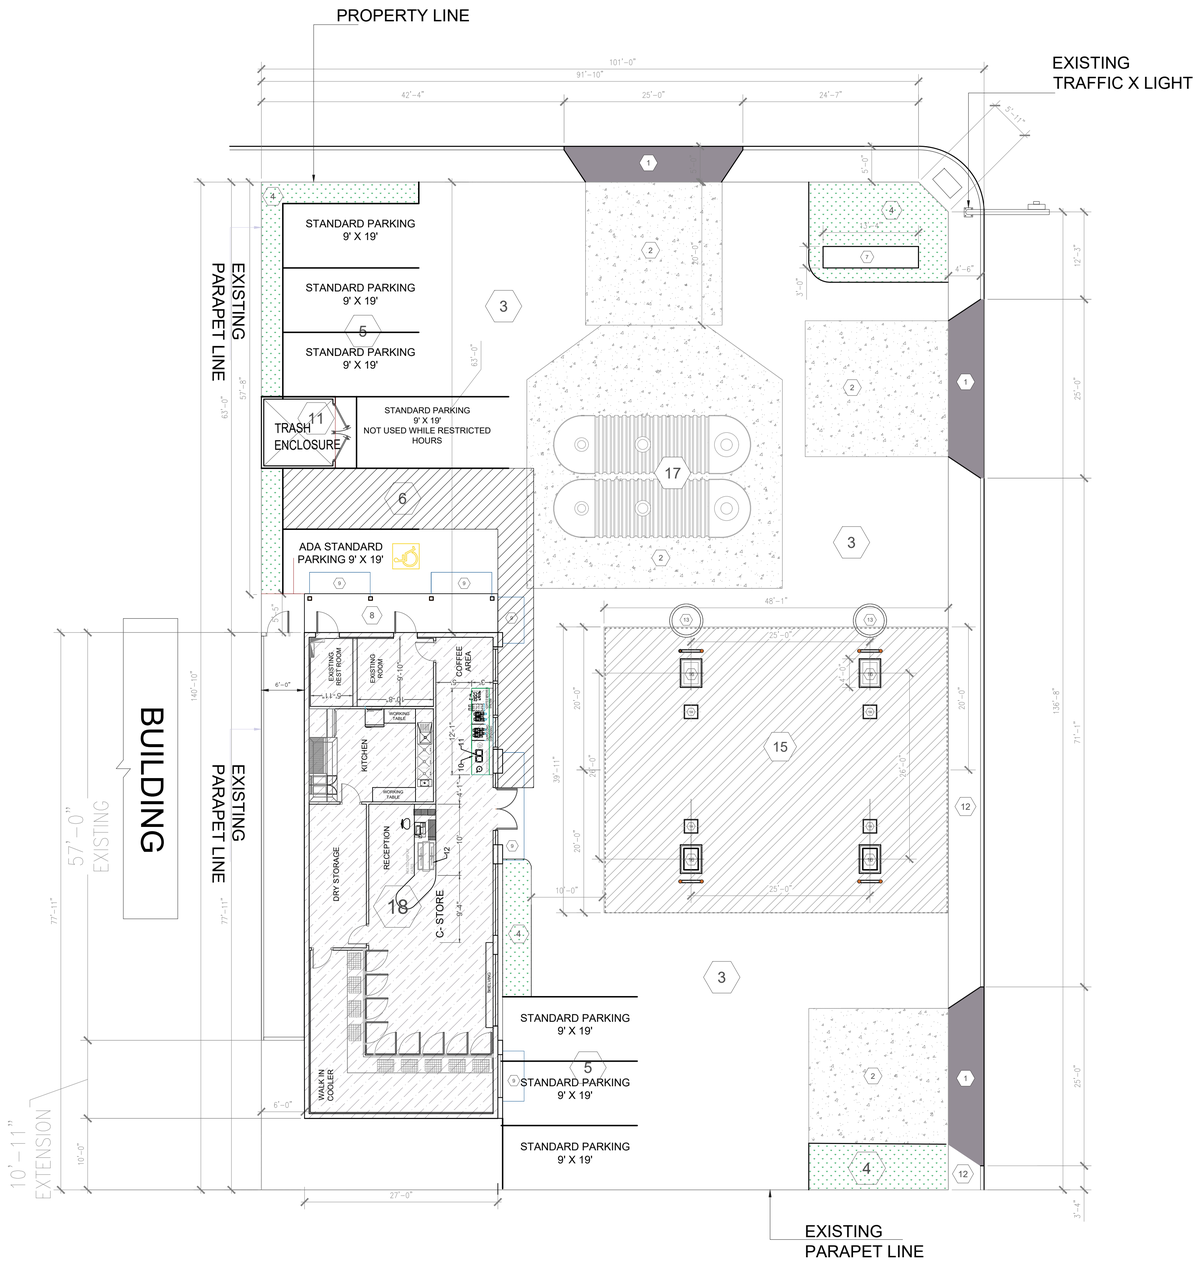

C-2.0 PROPOSED SITE PLAN

SCALE: 1"=10'-0"

0 10' 20' 40'

CITY Of FORT BRAGG CA

LEGEND:

- X SYMBOLS.
- 1 EXISTING DRIVE WAY
- 2 EXISTING CONCRETE PAVING
- 3 EXISTING ASPHALT PAVING
- 4 PROPOSED LANDSCAPING
- 5 PROPOSED PARKING
- 6 EXISTING ACCESSIBLE AISLE
- 7 EXISTING MONUMENT SIGN TO BE REMAIN
- 8 EXISTING AWING
- 9 PROPOSED AWING
- 10 EXISTING PROPANE GAS TANK AND BOLLARD TO BE REMAIN
- 11 PROPOSED TRASH ENCLOSURE
- 12 EXISTING SIDE WALKS
- 13 EXISTING CONCRETE BOLLARD REPLACE
- 14 EXISTING CANOPY COLUMN
- 15 EXISTING CANOPY
- 16 EXISTING DISPENSER (MPD)
- 17 EXISTING UNDER GROUND FUEL TANK TO BE REMAIN
- 18 EXISTING UNDER GROUND FUEL TANK TO BE REMAIN

UNLESS OTHERWISE NOTED, LINEAR DIMENSIONS SHOWN ARE IN INCHES (IN)

EXISTING SITE PICTURE

105 S Main St, Fort Bragg, CA 95437

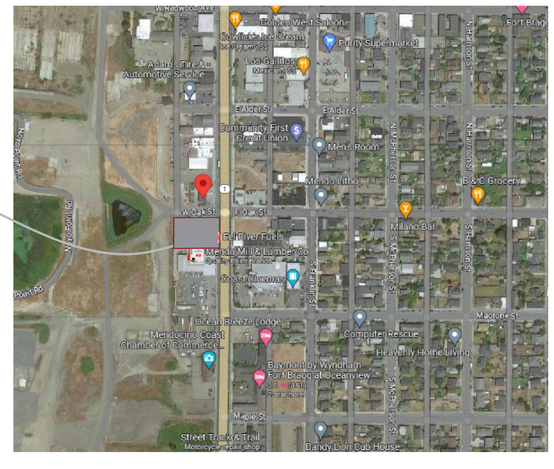

LICENSED ARCHITECT
ROBERT A MASSETTI
C-12648
06-30-2025
STATE OF CALIFORNIA
Robert Massetti

PROJECT DIRECTOR:
FARAH CHAUDHARY
PHONE:+1 (916) 793-4048
Farah@theboulevard.us

PROJECT MANAGER:
M HAMAYOON BAHEZ
+1 (916) 477-0102
hamayoon@theboulevard.us

INFINITY
CIVIL ENGINEERING CONSTRUCTION & DESIGN

ARCHITECT OF RECORD :
BOULEVARD
Construction
4080 TRUXEL ROAD, SUITE 100,
SACRAMENTO. CA. US 95834
Website:- https://theboulevard.us
Call:- +1(916) 330-4200
FAX NO:1(916) 914-2215
Email:- Info@theboulevard.us

PROJECT:
105 S MAIN ST,FORT BRAGG, CA 95437-4207

Assessor Parcel # 008-161-10-00

REVISIONS:

DATE:	DESCRIPTION	BY:

CURRENT ISSUE DATE: 02-05-24

ISSUED FOR :

CONTROL NO':

DRAWN BY: BOULEVARD
CHECKED:
APPROVED:

SHEET TITLE: PORPOSED SITE PLAN

SHEET # C-2.0