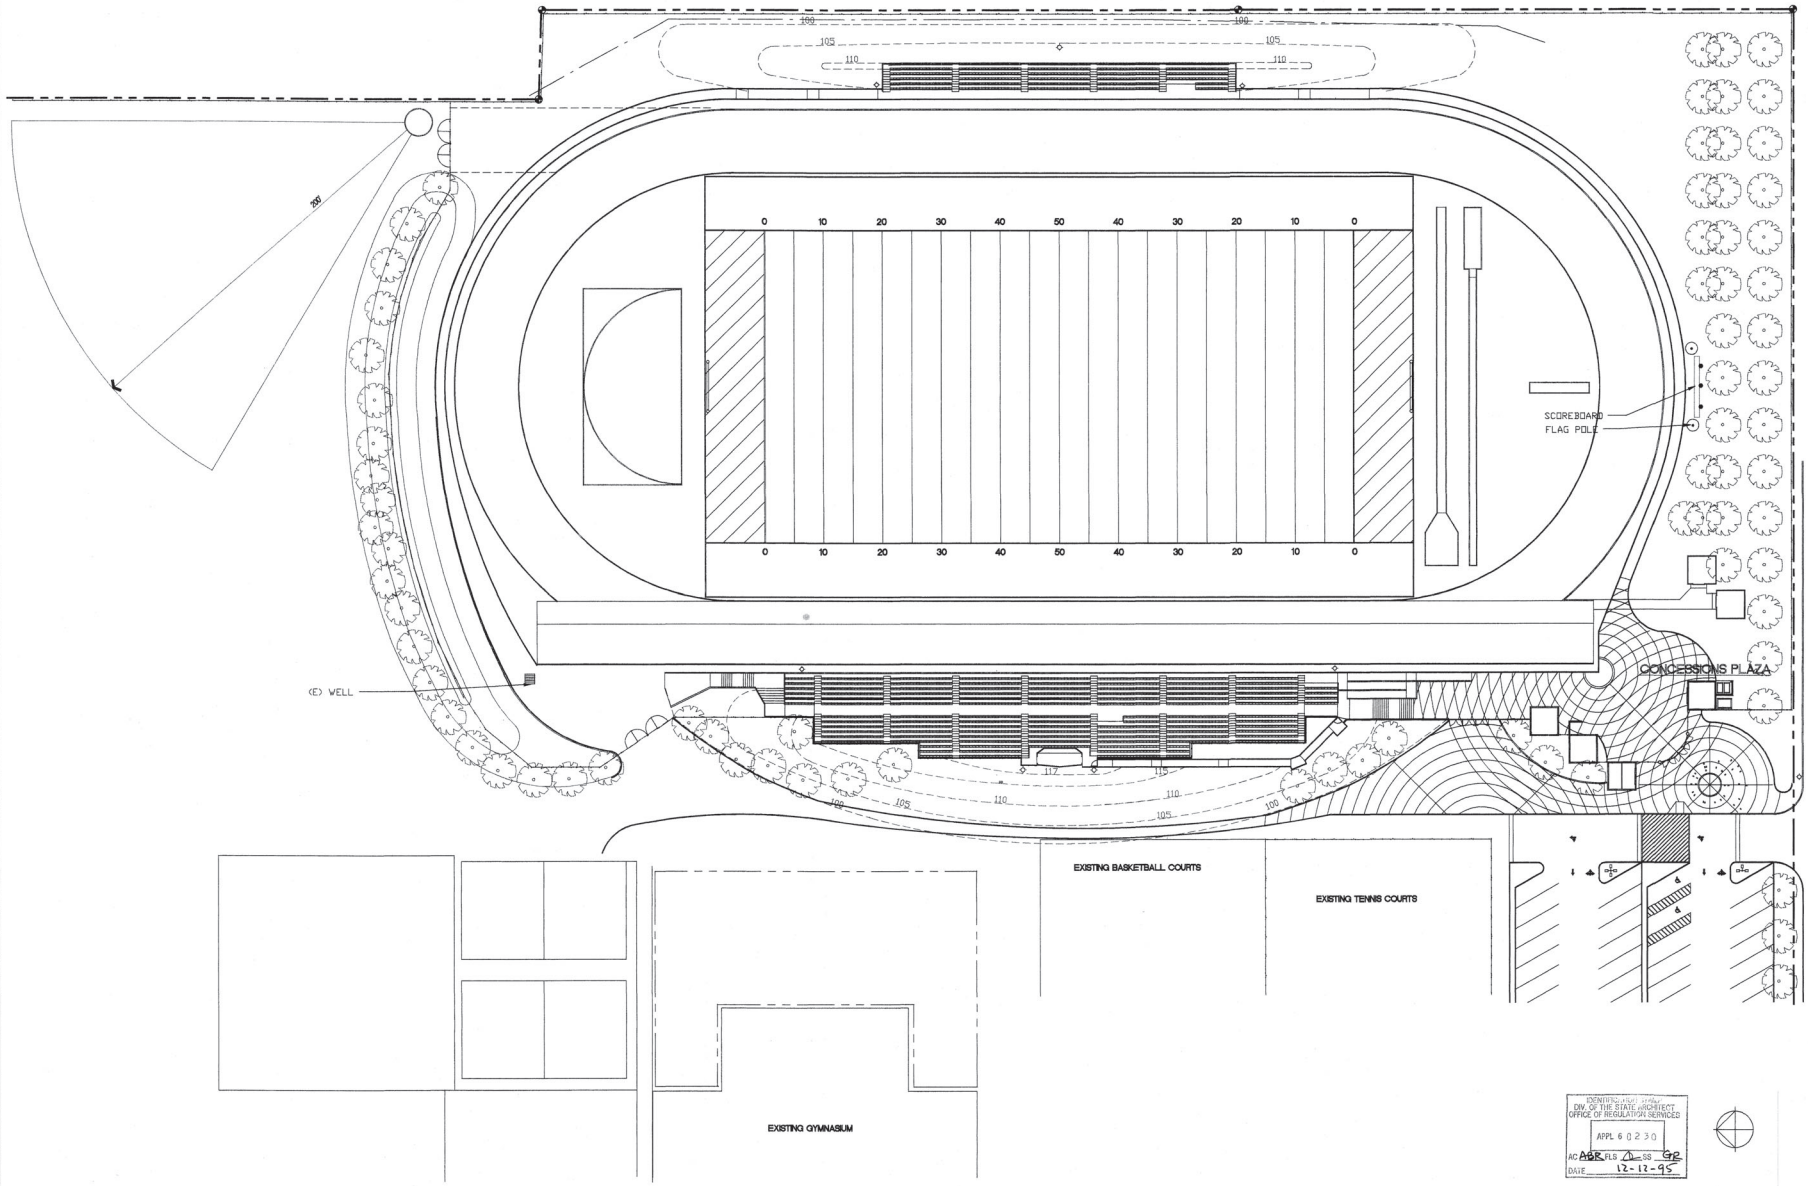

LANDSCAPE PLANTING PLAN

1"=30'

A

REVISIONS	BY

ARCHITECTS & ENGINEERS
A E ASSOCIATED
ARCHITECTURE • PLANNING • ENGINEERING
DENNIS McCROSKEY STRUCTURAL ENGINEER ARCHITECT
BOX 707, 951 UKIAH ST. MENDOCINO, CA 95460
(707) 937-0834

LANDSCAPE PLAN

FORT BRAGG HIGH SCHOOL SPORTS COMPLEX

FOR: MENDOCINO COAST SPORTS FOUNDATION

IDENTIFICATION STAMP
DIV. OF THE STATE ARCHITECT
OFFICE OF REGULATION SERVICES
APPL 6 0 2 3 0
AC ABR FLS D SS GR
DATE 12-12-95

DATE	
SCALE	1"=30'
DRAWN	JK/DMC
JOB	292.05
FILE	FBHSL1-1
UPDATED	11/11/95

SHEET L1.1

OF SHEETS