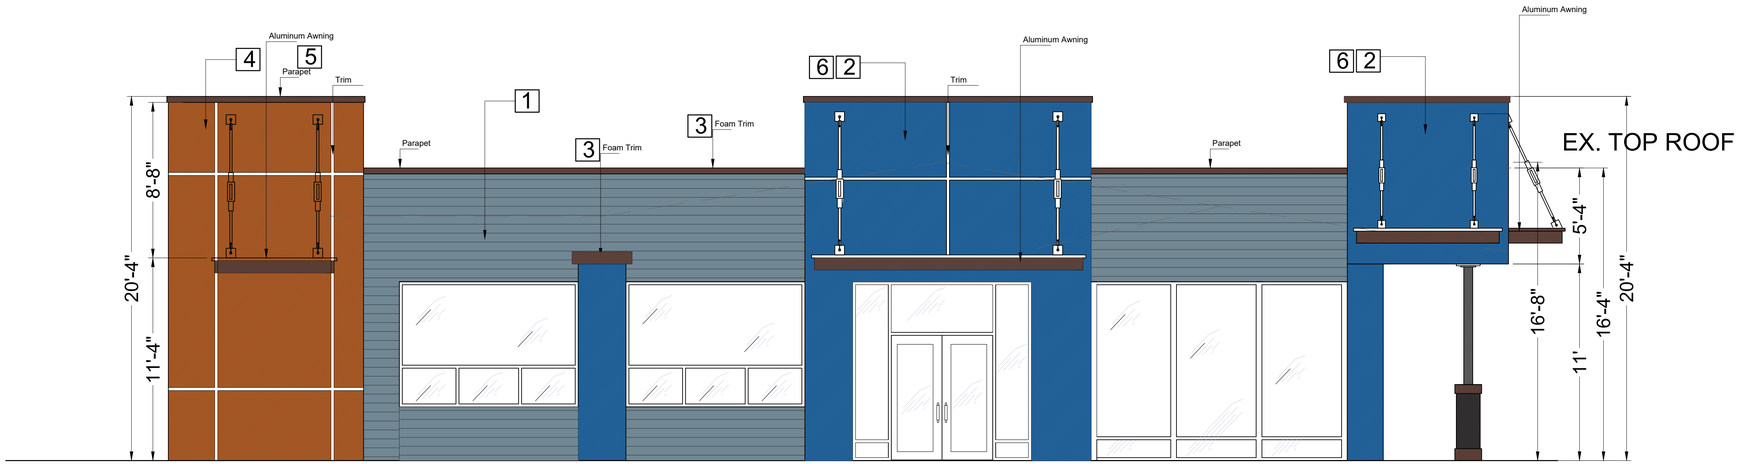

1 EAST ELEVATION
SCALE: 1/4"=1'-0"

0 1' 2' 4' 8'

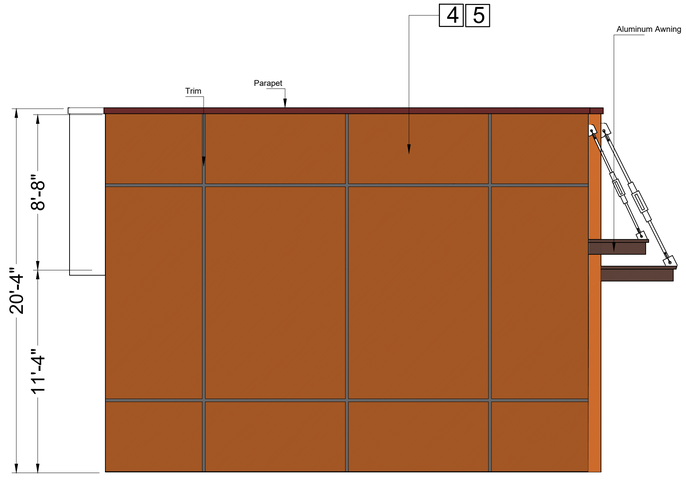

3 SOUTH ELEVATION
SCALE: 1/4"=1'-0"

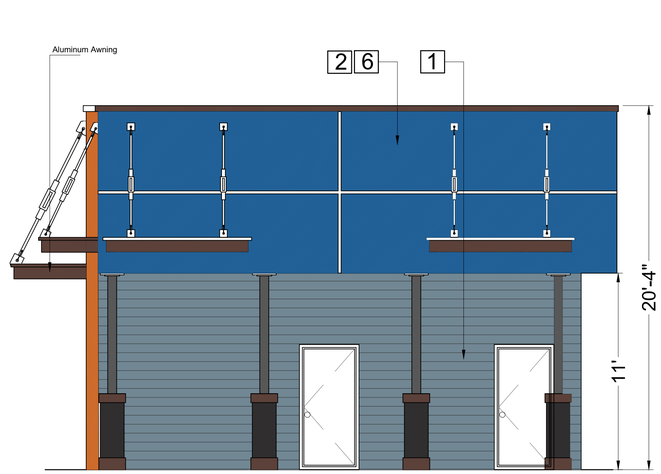

3 NORTH ELEVATION
SCALE: 1/4"=1'-0"

Fiber Cement Cedarmill Siding 7.25"x144" Evening Blue 1pc

1 FOR COLOR LAP SIDING

#PPU15-03 Dark Cobalt Blue Extra Durable Flat Interior Paint & Primer

2 FOR COLOR

Behr Dark Walnut (PPF-51) HEX code

3 FOR COLOR

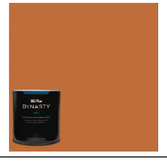

#S-H-260 Tiger Stripe Satin Enamel Interior Stain-Blocking Paint and Primer

4

Free high resolution close up photo of a golden brown colored stucco wall. Stucco is a cement or plaster based wall covering that is very popular in buildings throughout the United States.

5 FOR STUCCO

BLUE STONE WALL TEXTURE STUCCO

6 FOR STUCCO

LICENSED ARCHITECT
ROBERT A. MASSETTI
C-12648
06-30-2025
STATE OF CALIFORNIA
Robert Massetti

PROJECT DIRECTOR:
FARAH CHAUDHARY
PHONE:+1 (916) 793-4048
Farah@theboulevard.us
PROJECT MANAGER:
M HAMAYOON BAHEZ
+1 (916) 477-0102
hamayoon@theboulevard.us
INFINITY
ARCHITECT OF RECORD :
BOULEVARD
Construction
4080 TRUXEL ROAD, SUITE 100,
SACRAMENTO. CA. US 95834
Website:- https://theboulevard.us
Call:- +1(916) 330-4200
FAX NO:1(916) 914-2215
Email:- Info@theboulevard.us

PROJECT:
105 S MAIN ST,FORT BRAGG, CA 95437-4207
Assessor Parcel # 008-161-10-00

REVISIONS:
DATE: DESCRIPTION BY:

CURRENT ISSUE DATE: 02-05-24
ISSUED FOR :
CONTROL NO":
DRAWN BY: BOULEVARD
CHECKED:
APPROVED:
SHEET TITLE: PROPOSED ELEVATIONS
SHEET # A-5.0