A Remodeled Restaurant for:

Eric and Christina Poos
Bear's Pizza
228 N. Main Street
Fort Bragg, California
95437 AP# 008-153-28

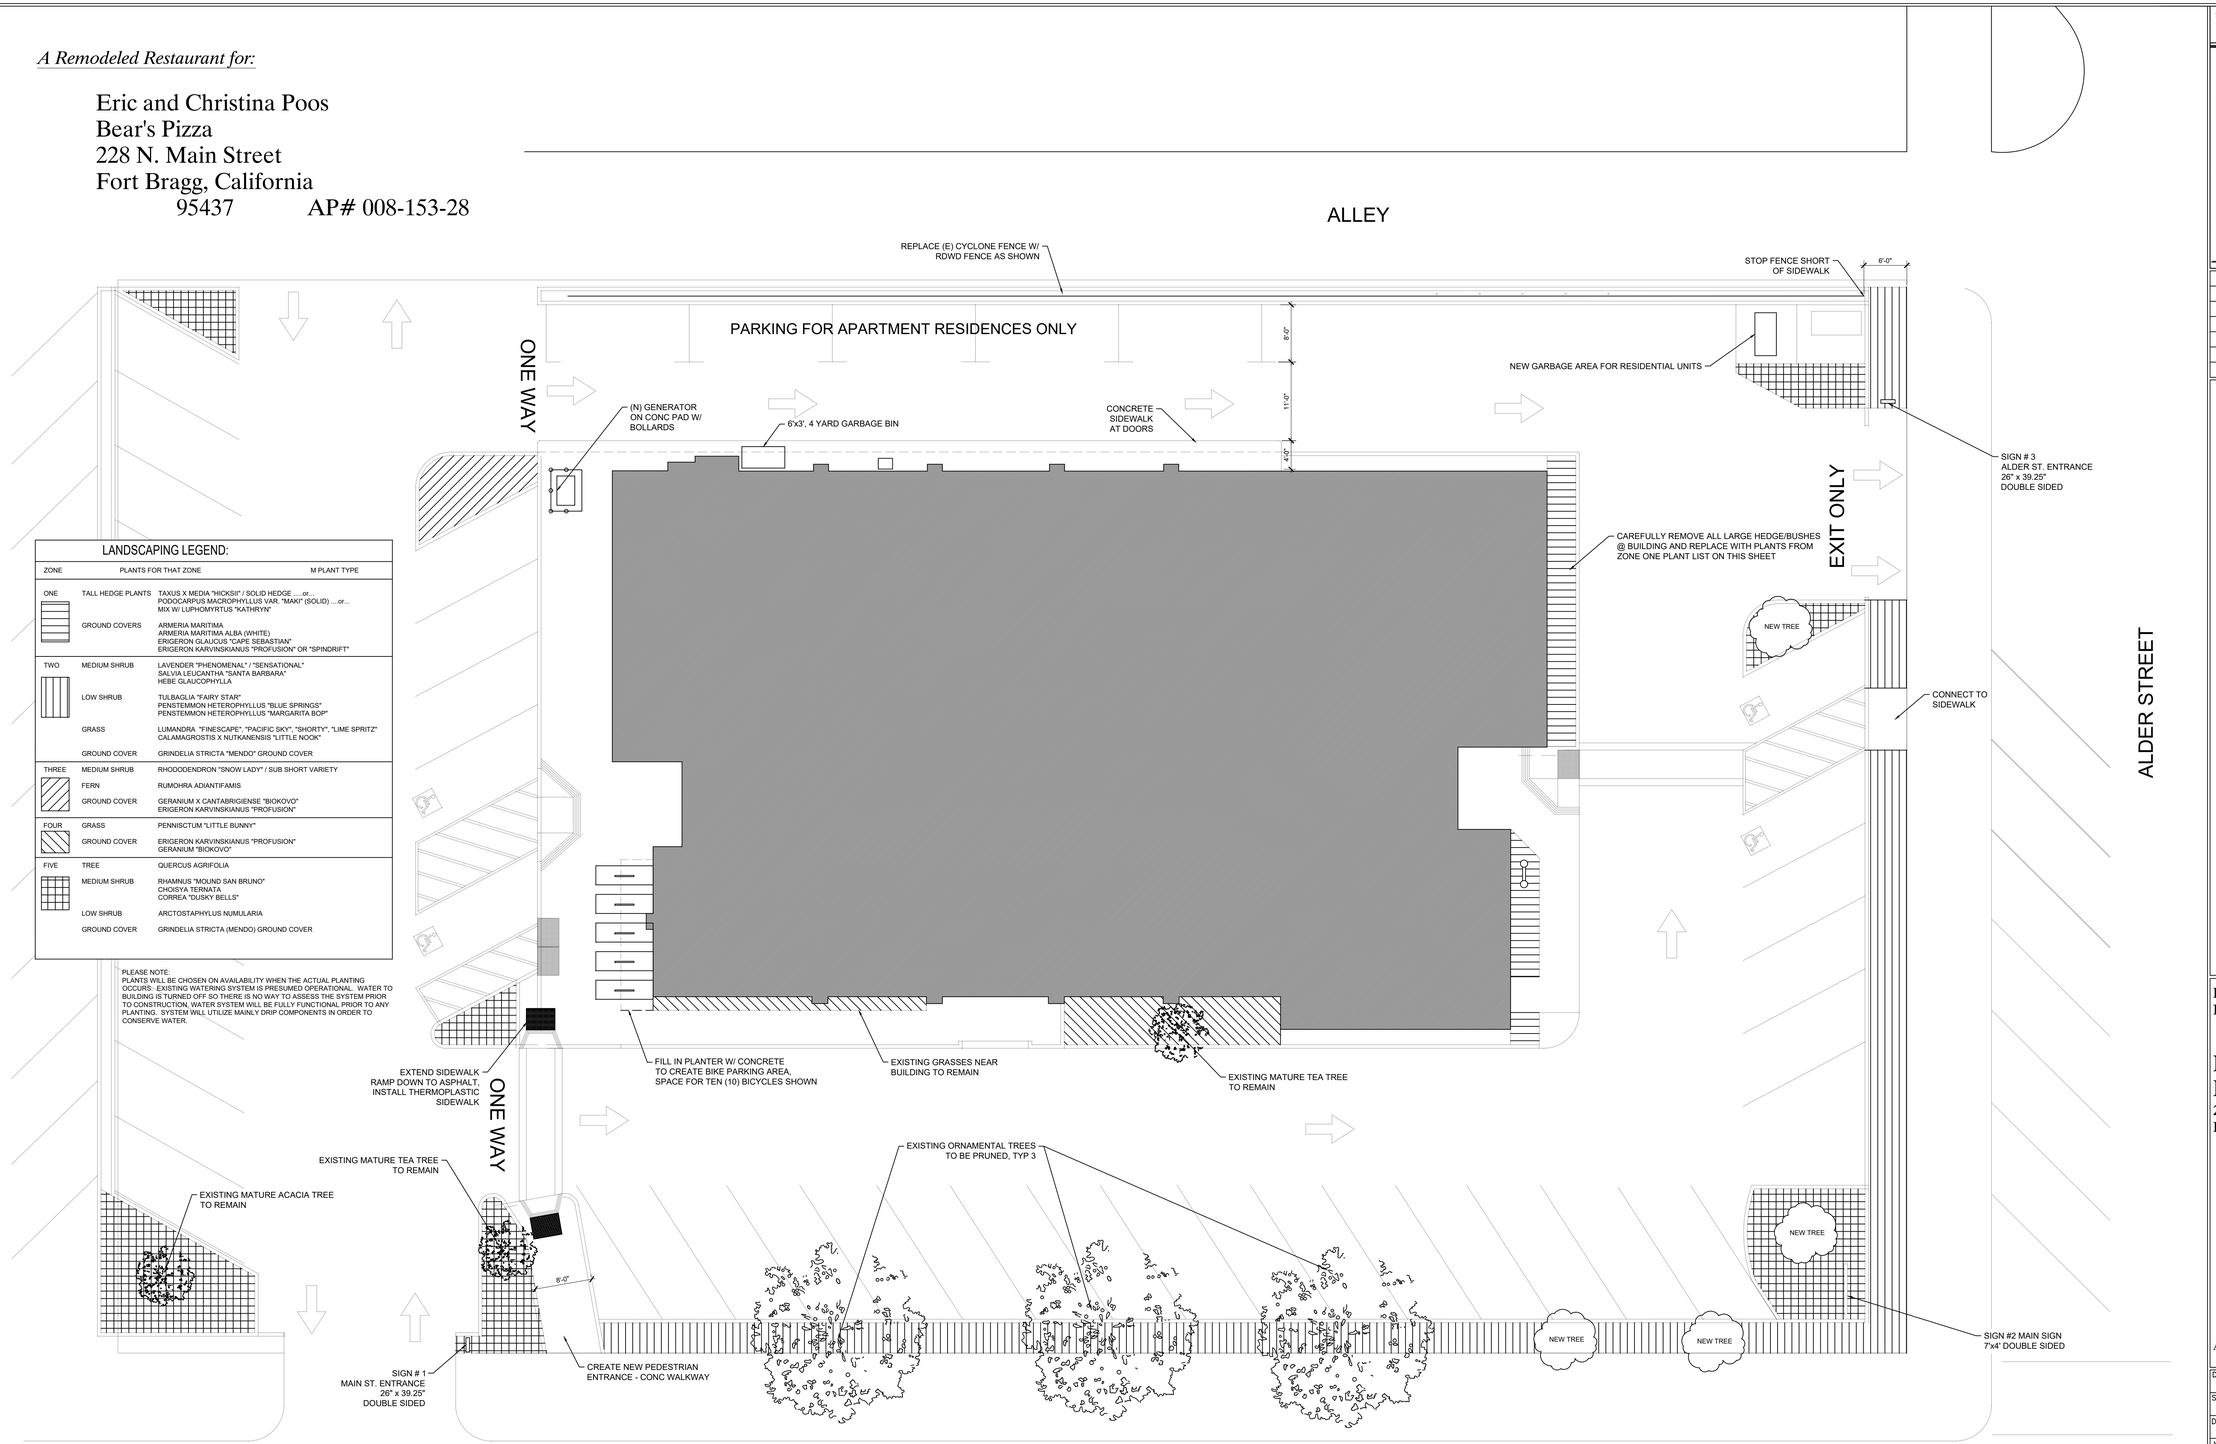

LANDSCAPING LEGEND:

ZONE		PLANTS FOR THAT ZONE	M PLANT TYPE
ONE	TALL HEDGE PLANTS	TAXUS X MEDIA "HICKSII' / SOLID HEDGE .....or... PODOCARPUS MACROPHYLLUS VAR. "MAKI" (SOLID) ...or... MIX W/ LUPHOMYRTUS "KATHRYN"	
	GROUND COVERS	ARMERIA MARITIMA ARMERIA MARITIMA ALBA (WHITE) ERIGERON GLAUCUS "CAPE SEBASTIAN" ERIGERON KARVINSKIANUS "PROFUSION" OR "SPINDRIFT"	
TWO	MEDIUM SHRUB	LAVENDER "PHENOMENAL" / "SENSATIONAL" SALVIA LEUCANTHA "SANTA BARBARA" HEBE GLAUCOPHYLLA	
	LOW SHRUB	TULBAGLIA "FAIRY STAR" PENSTEMMON HETEROPHYLLUS "BLUE SPRINGS" PENSTEMMON HETEROPHYLLUS "MARGARITA BOP"	
	GRASS	LUMANDRA "FINESCAPE", "PACIFIC SKY", "SHORTY", "LIME SPRITZ" CALAMAGROSTIS X NUTKANENSIS "LITTLE NOOK"	
	GROUND COVER	GRINDELIA STRICTA "MENDO" GROUND COVER	
THREE	MEDIUM SHRUB	RHOODODENDRON "SNOW LADY" / SUB SHORT VARIETY	
	FERN	RUMOHRA ADIANTIFAMIS	
	GROUND COVER	GERANIUM X CANTABRIGIENSE "BIOKOVO" ERIGERON KARVINSKIANUS "PROFUSION"	
FOUR	GRASS	PENNISCTUM "LITTLE BUNNY"	
	GROUND COVER	ERIGERON KARVINSKIANUS "PROFUSION" GERANIUM "BIOKOVO"	
FIVE	TREE	QUERCUS AGRIFOLIA	
	MEDIUM SHRUB	RHAMNUS "MOUND SAN BRUNO" CHOISYA TERNATA CORREA "DUSKY BELLS"	
	LOW SHRUB	ARCTOSTAPHYLUS NUMULARIA	
	GROUND COVER	GRINDELIA STRICTA (MENDO) GROUND COVER	

PLEASE NOTE:
PLANTS WILL BE CHOSEN ON AVAILABILITY WHEN THE ACTUAL PLANTING OCCURS. EXISTING WATERING SYSTEM IS PRESUMED OPERATIONAL. WATER TO BUILDING IS TURNED OFF SO THERE IS NO WAY TO ASSESS THE SYSTEM PRIOR TO CONSTRUCTION. WATER SYSTEM WILL BE FULLY FUNCTIONAL PRIOR TO ANY PLANTING. SYSTEM WILL UTILIZE MAINLY DRIP COMPONENTS IN ORDER TO CONSERVE WATER.

NORTH

LANDSCAPING & SIGN PLAN
SCALE: 1/4" = 1'-0"

SCALE DESIGNATIONS ARE ONLY ACCURATE ON FULL SIZE (24"x36") SHEETS

Kelly B. Grimes, Architect
P.O. Box 598
Little River, CA 95456
707-937-2904
LICENSED ARCHITECT Kelly B. Grimes C-28723 exp. 8-31-25 STATE OF CALIFORNIA

REVISIONS	BY

NOTES:

REMODELING PLANS FOR:

PAPA BEAR'S PIZZA
228 N. MAIN ST.
FORT BRAGG, CA
95437

A.P. #008-153-28-00

DATE:	DECEMBER 22, 2023
SCALE:	AS NOTED
DRAWN BY:	KBG
JOB:	POOS
SHEET:	**LANDSCAPING PLAN**

L-1

OF - SHEETS