3. FINAL CONCEPTUAL DESIGN OPTION

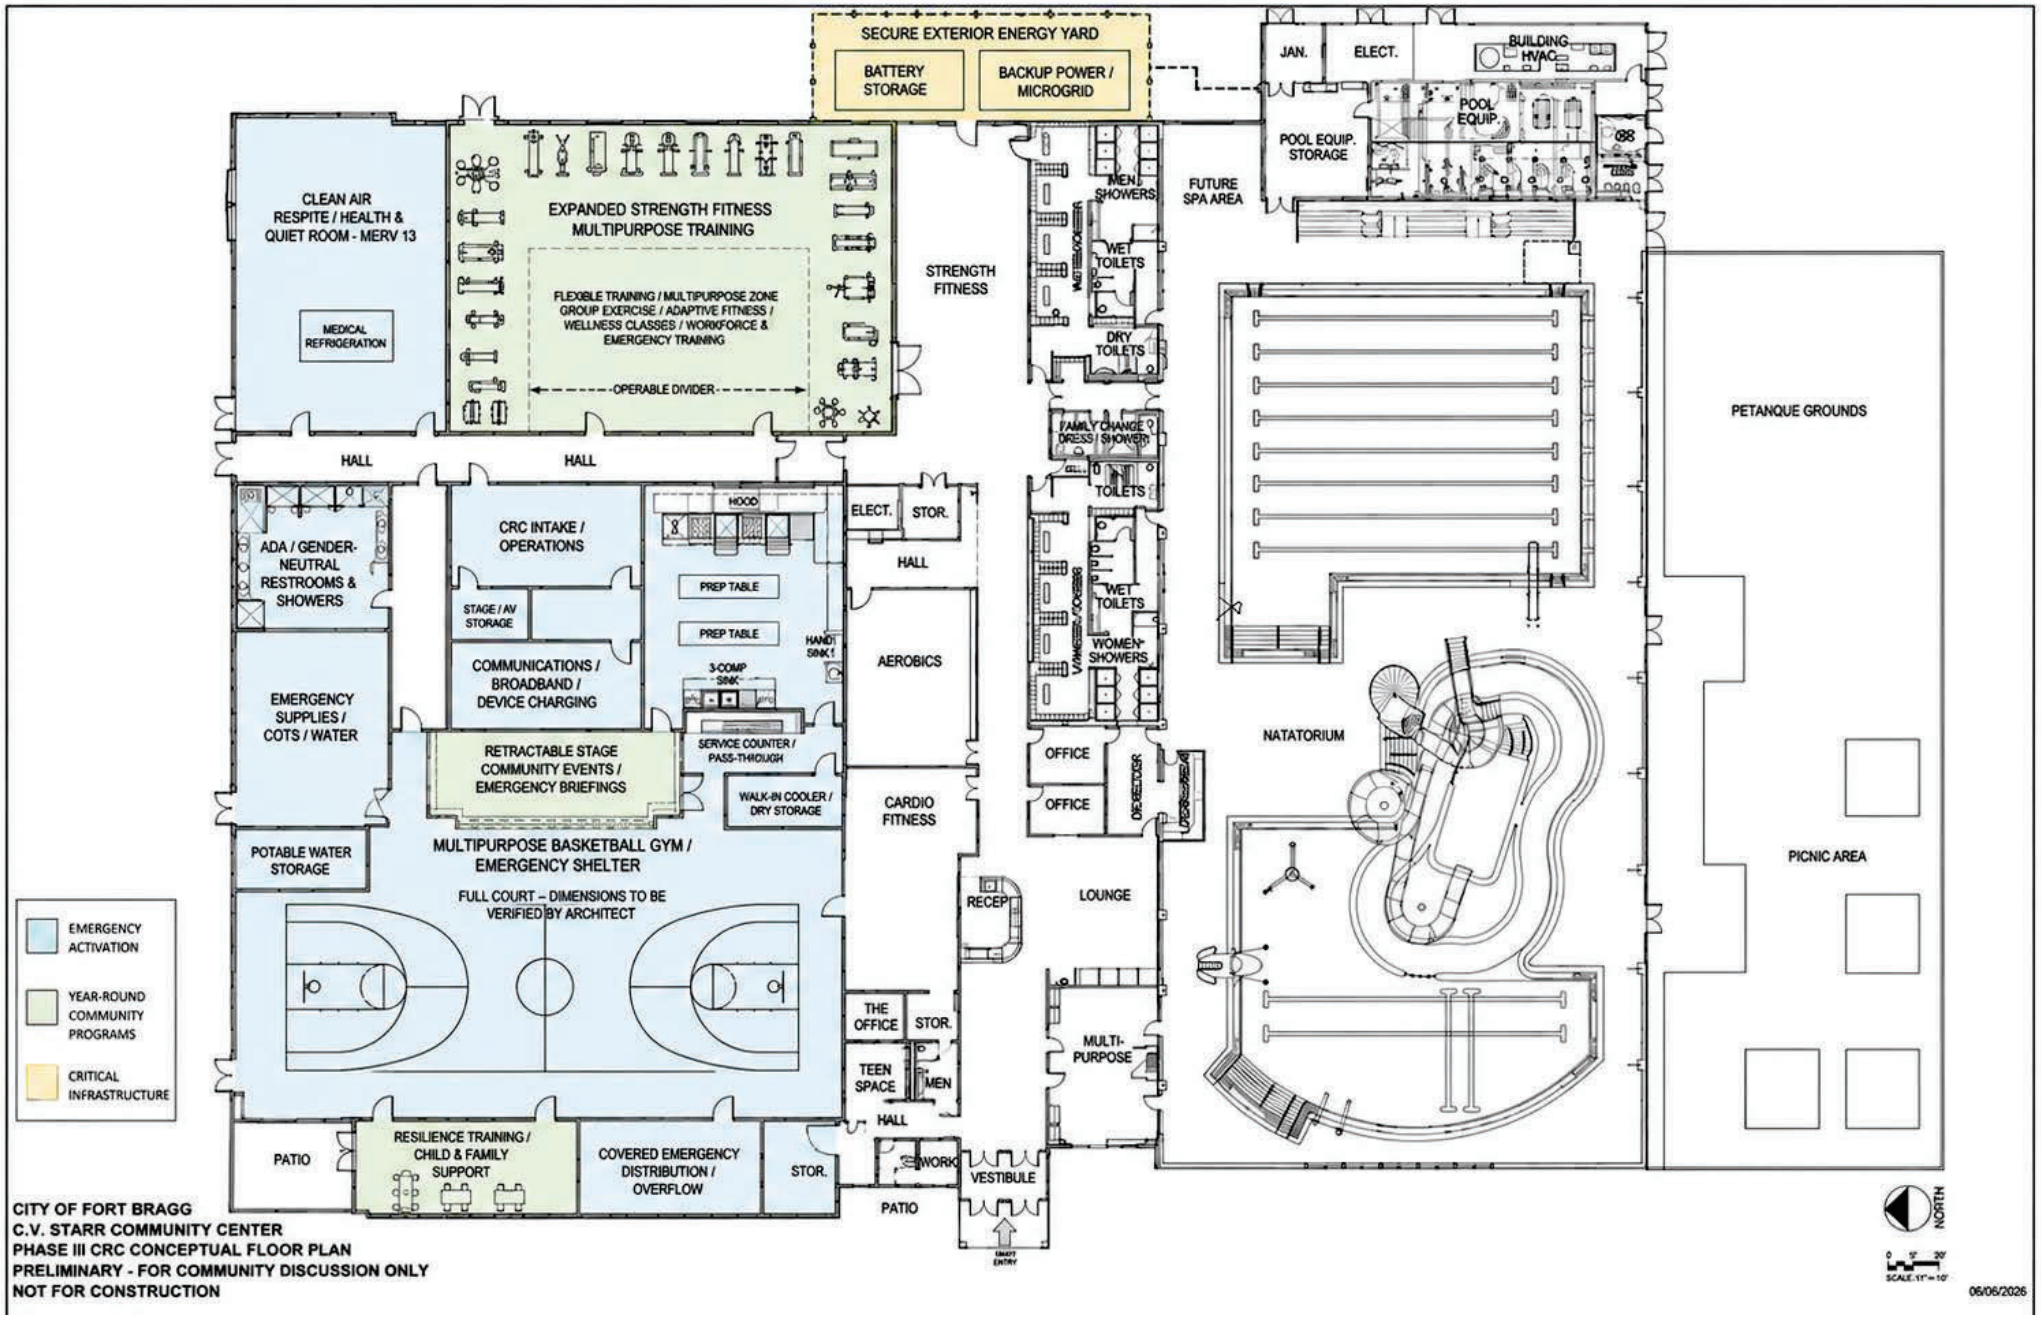

CITY OF FORT BRAGG
C.V. STARR COMMUNITY CENTER
PHASE III CRC CONCEPTUAL FLOOR PLAN
PRELIMINARY - FOR COMMUNITY DISCUSSION ONLY
NOT FOR CONSTRUCTION